CONTRACT NO. 62745

| F.A.I. RTE. | SECTION | COUNTY | TOTAL SHEETS | SHEET NO. |
|---|---|---|---|---|
| * | 2004-025 RS | LAKE | 116 | 7 |
| FED. ROAD DIST. NO. | ILLINOIS | FED. AID PROJECT | | |

* PARK ROADS IDNR File No. 2-03-025A D91-191-04

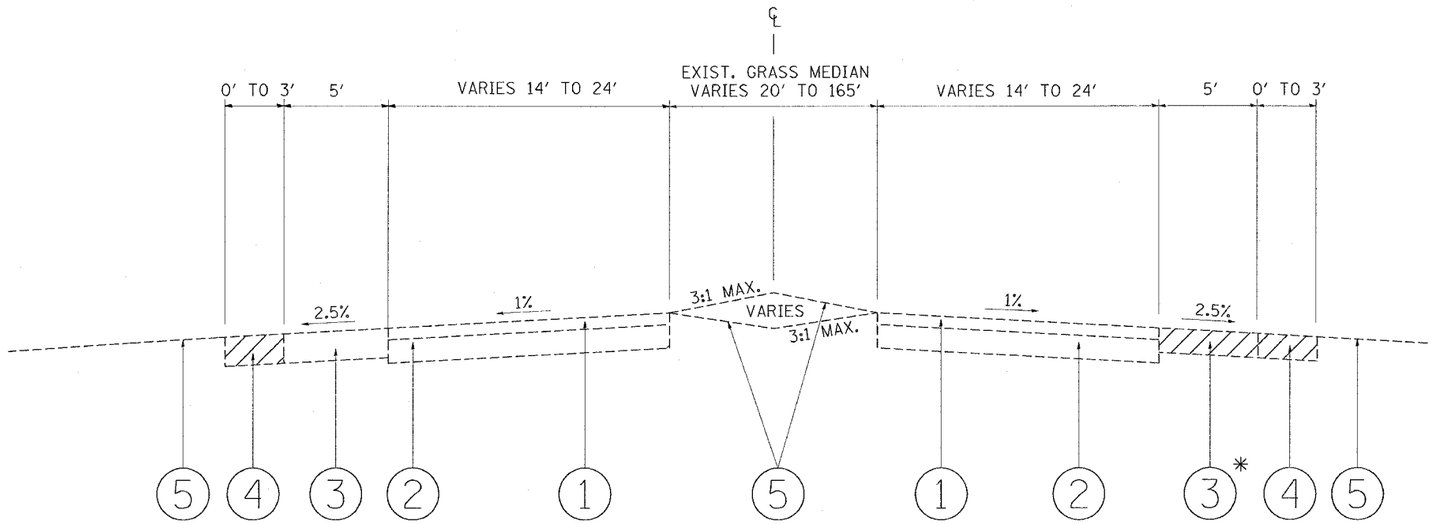


EXISTING TYPICAL SECTION
7TH STREET STA. 46+00 TO STA. 50+25

* WHERE NEEDED IN ORDER TO WIDEN PAVEMENT

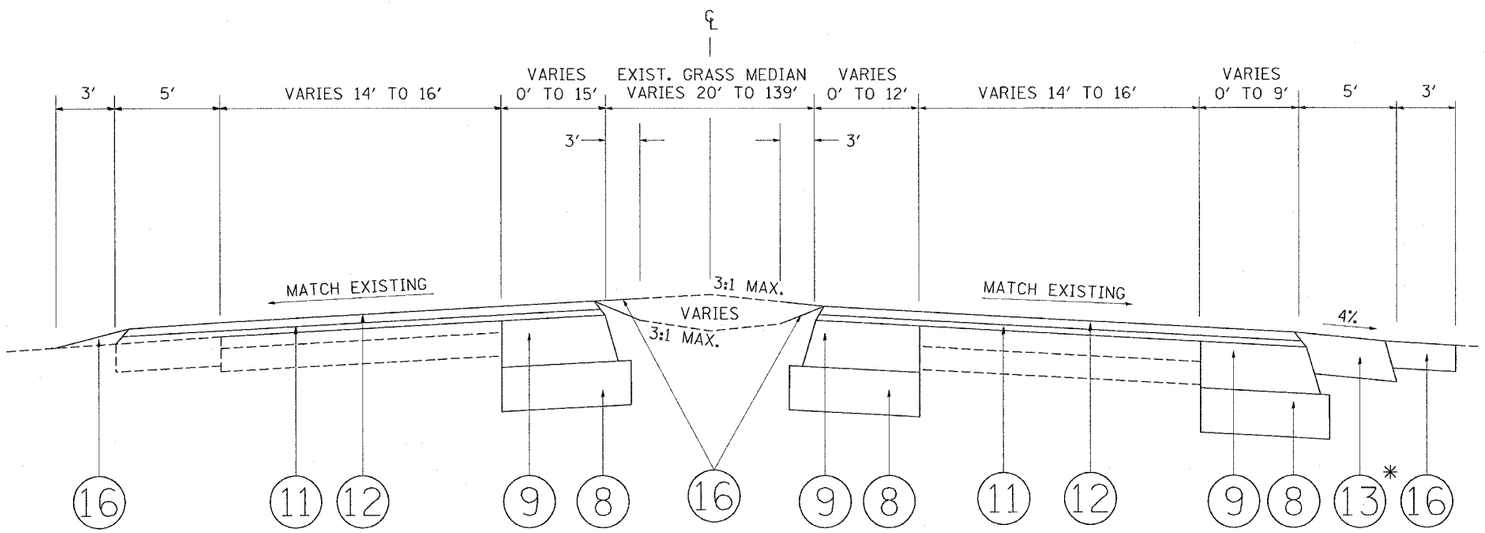


PROPOSED TYPICAL SECTION
7TH STREET STA. 46+00 TO STA. 50+25

## LEGEND

1. EXISTING HMA PAVEMENT, 3"
2. EXISTING AGGREGATE BASE COURSE, 6"
3. EXISTING HMA SHOULDER
4. EXISTING AGGREGATE SHOULDER
5. EXISTING GROUND COVER
6. PROPOSED GEOTECHNICAL FABRIC
7. PROPOSED AGGREGATE SUBGRADE, 12"
8. PROPOSED SUB-BASE GRANULAR MATERIAL, TYPE B, 6"
9. PROPOSED HMA BASE COURSE, SUPERPAVE, 6"
10. PROPOSED HMA BASE COURSE, SUPERPAVE, 7½"
11. PROPOSED POLYMERIZED LEVELING BINDER (MACHINE METHOD), IL-4.75, N50, ¾"
12. PROPOSED HMA SURFACE COURSE, MIX "D", N50, 1½"
13. PROPOSED HMA SHOULDER, 8"
14. PROPOSED AGGREGATE SHOULDER, 8"
15. PROPOSED AGGREGATE SHOULDER, TYPE B
16. PROPOSED TOPSOIL FURNISH AND PLACE, 4" (SPECIAL), SEEDING, CLASS 4A (MODIFIED), EROSION CONTROL BLANKET (SPECIAL)
17. PROPOSED CONCRETE SHOULDER
18. PROPOSED CONCRETE CURB AND GUTTER, TYPE B-6.24
19. SLOTTED DRAIN

HMA - HOT MIX ASPHALT

| REVISIONS | |
|---|---|
| NAME | DATE |
| | |

ILLINOIS DEPARTMENT OF TRANSPORTATION

PARK ROADS
ILLINOIS BEACH STATE PARK
NORTH POINT MARINA
TYPICAL SECTIONS

SCALE: VERT. HORIZ.
DATE
DRAWN BY: CDT
CHECKED BY

PLOT DATE = 11/22/2006
FILE NAME = c:\pwworking\d130126\design-no.dgn
PLOT SCALE = 50.0000 ' / IN.
REFERENCE = $REF$