PLOT DATE = 12/13/2005
FILE NAME = q:\projects\pl34402\xs_yacht.sh.m32
PLOT DATE = 12/13/2005
PLOT SCALE = 10.0000 ' / IN.
FILE NAME = q:\projects\pl34402\xs_yacht.sh.m32
PLOT SCALE = 10.0000 ' / IN.
USER NAME = Unknown

ORIGINAL SURVEY		BY	DATE
NOTE BOOK	SURVEYED		
	PLOTTED		
	TEMPLATE		
	AREAS		
NO.	AREAS CHECKED		

FINAL SURVEY		BY	DATE
NOTE BOOK	SURVEYED		
	PLOTTED		
	TEMPLATE		
	AREAS		
NO.	AREAS CHECKED		

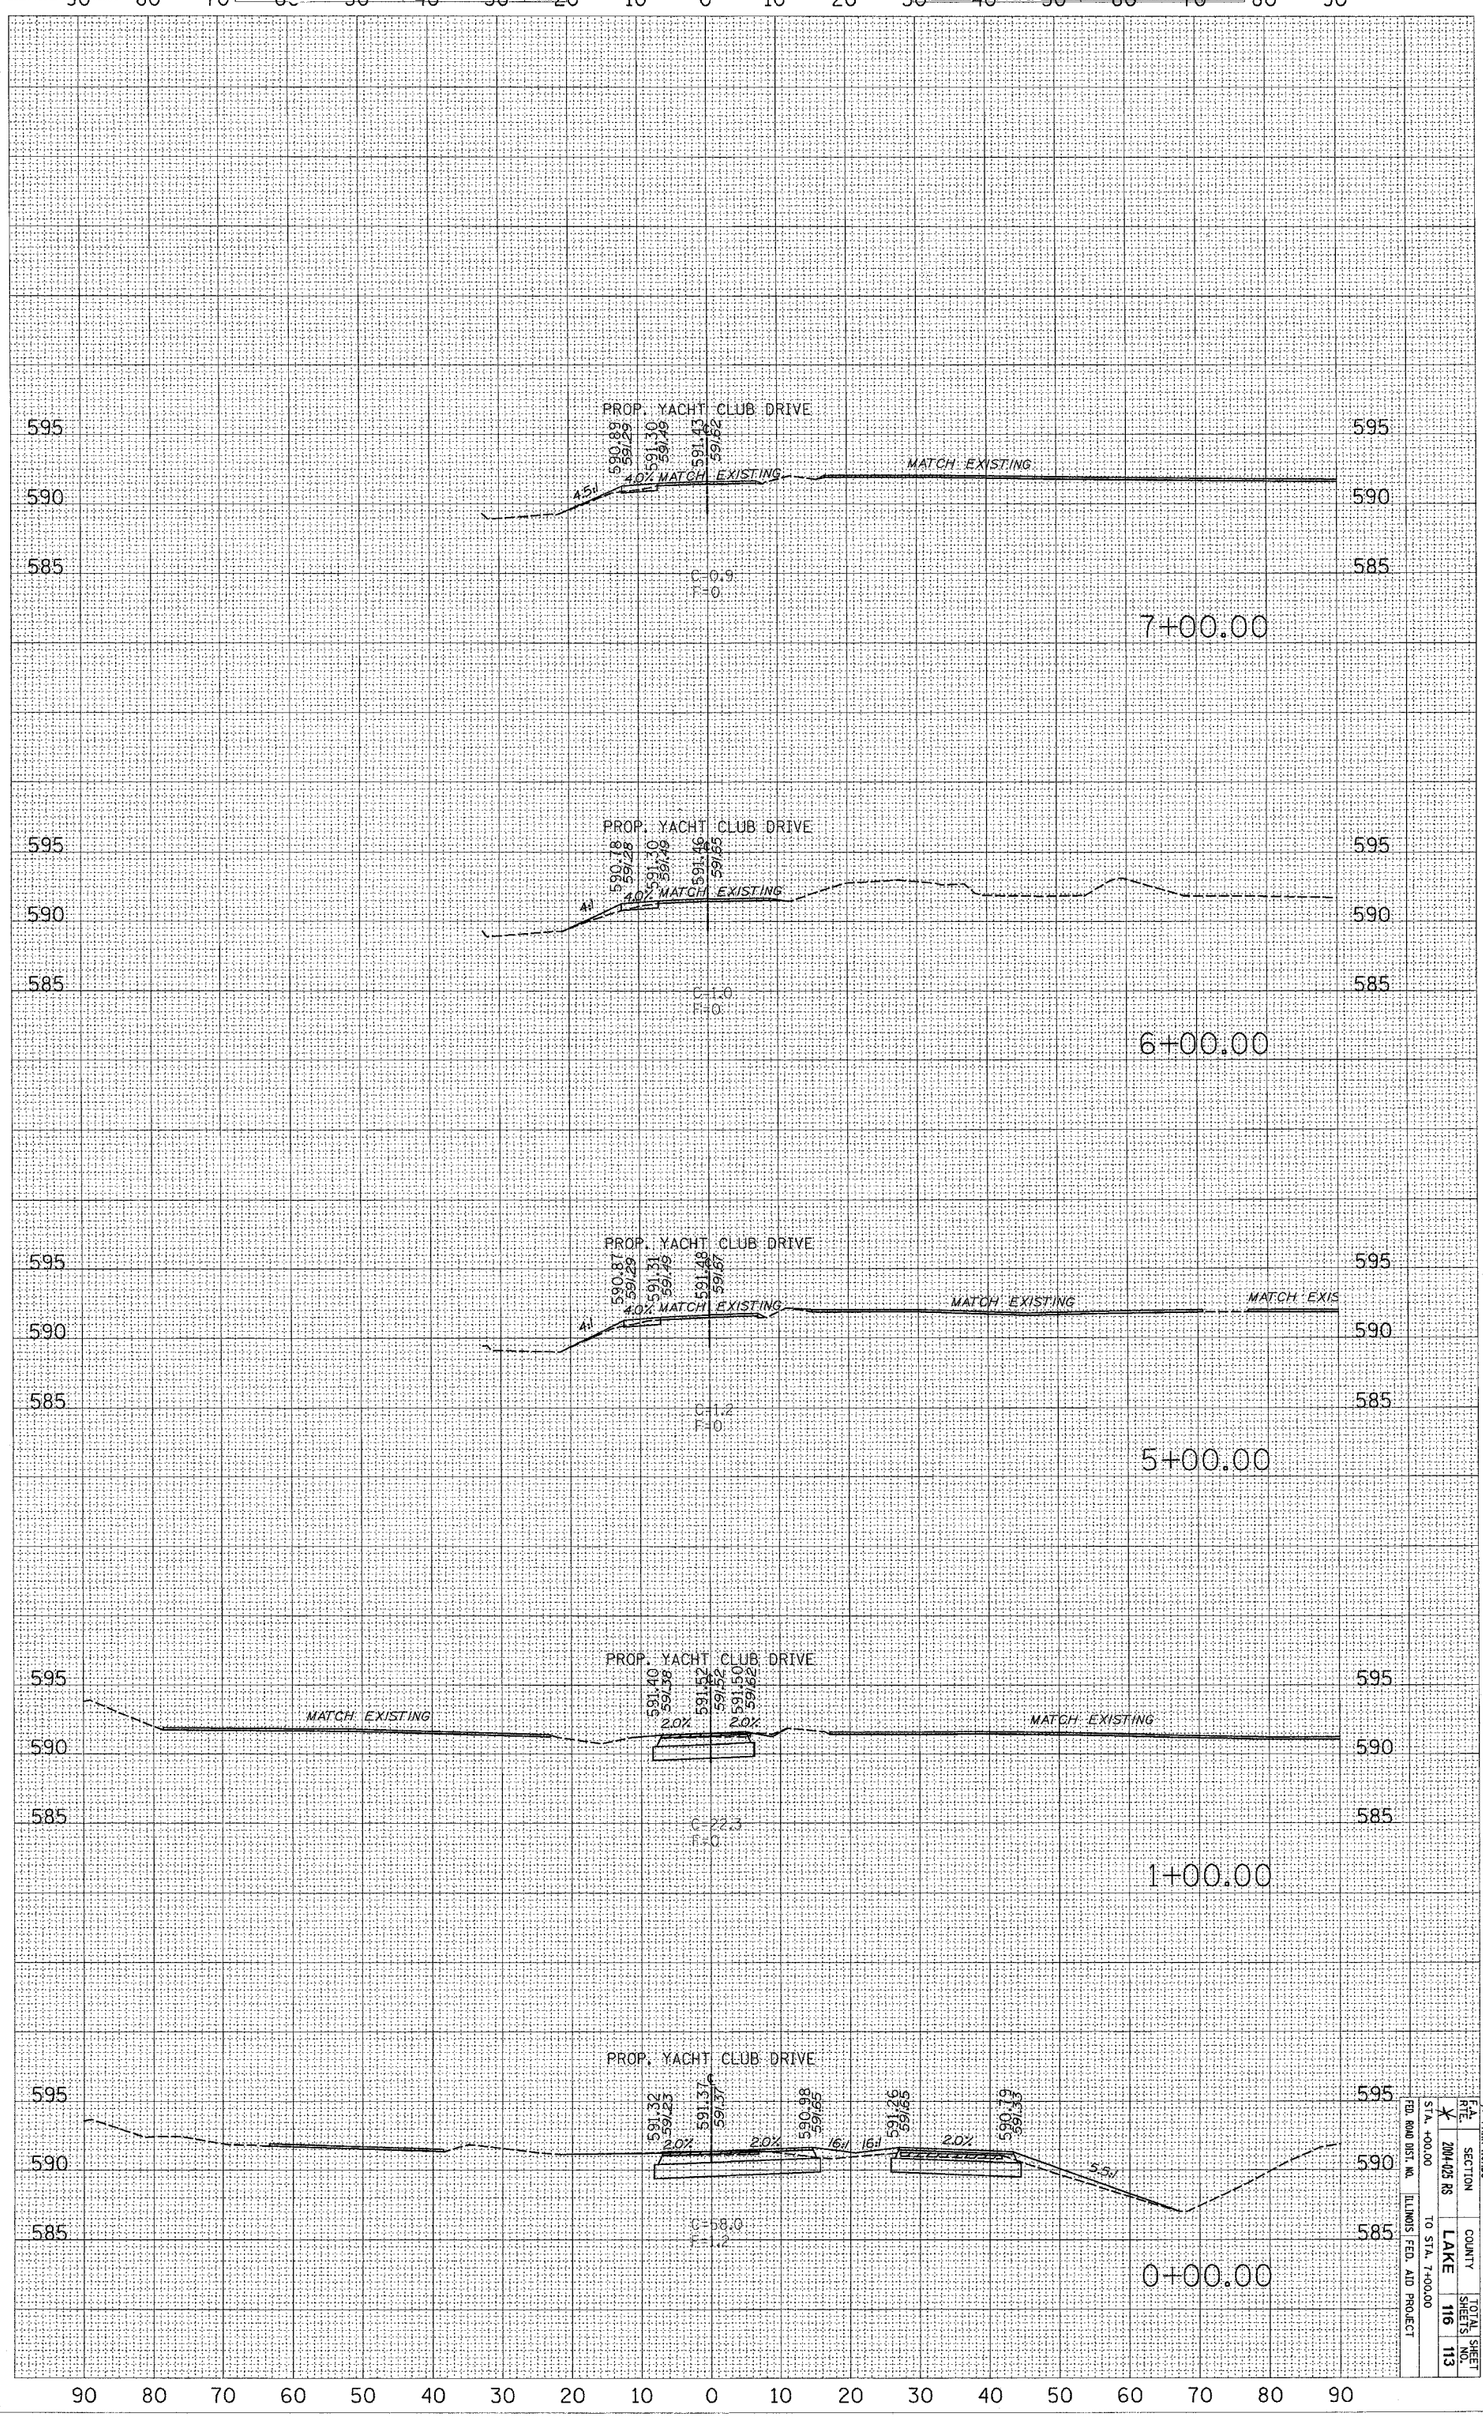

IDNR FILE NO. 2-03-025A

F.A. RTE.	SECTION	COUNTY	TOTAL SHEETS	SHEET NO.
*	PARK ROADS	CONTRACT NO. 62745		
*	2004-025 RS	LAKE	116	113

STA. +00.00 TO STA. 7+00.00
FED. ROAD DIST. NO. ILLINOIS FED. AID PROJECT