CONTRACT NO. 62883

F.A.P RTE.	SECTION	COUNTY	TOTAL SHEETS	SHEET NO.
342	(G & 12)1-N-1	LAKE	70	61

STA. 88+00.00 TO STA. 91+00.00

FED. ROAD DIST. NO. | ILLINOIS | FED. AID PROJECT

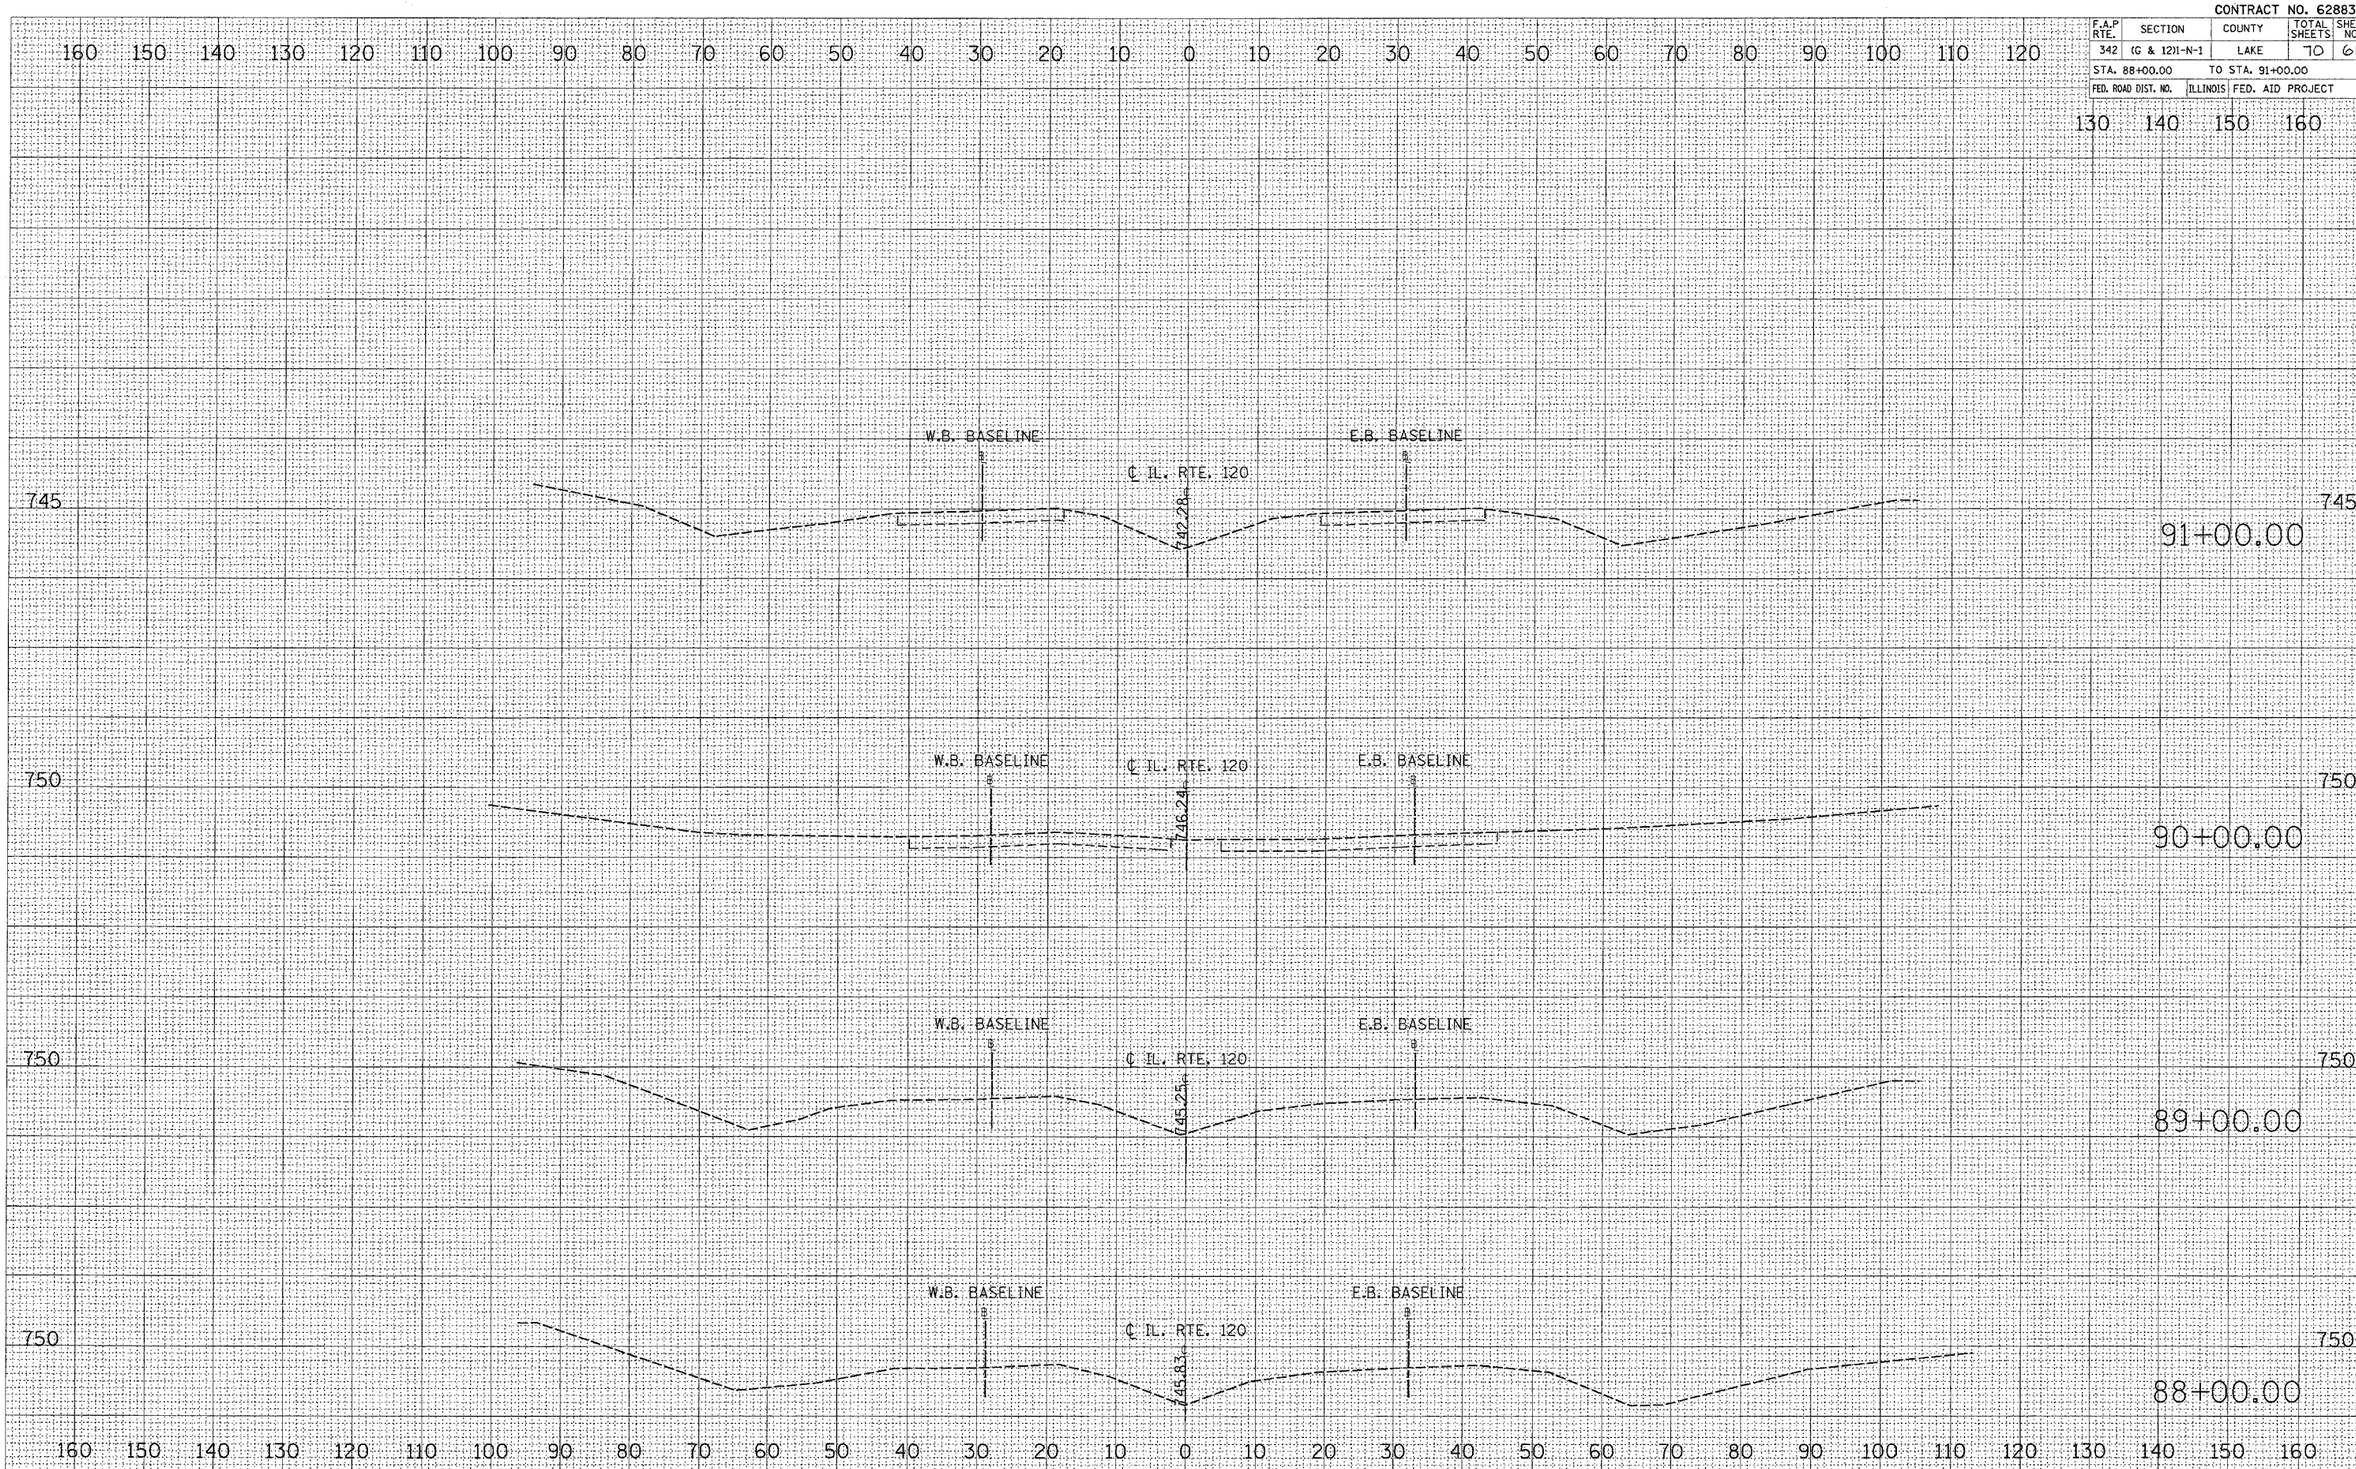

FINAL SURVEY | NOTE BOOK NO. | SURVEYED | PLOTTED | TEMPLATE | AREAS | AREAS CHECKED | BY | DATE

ORIGINAL SURVEY | NOTE BOOK NO. | SURVEYED | PLOTTED | TEMPLATE | AREAS | AREAS CHECKED | BY | DATE

PLOT DATE = 9/26/2006
FILE NAME = a:\projects\p101803\sh_xsi120-2.dgn
PLOT SCALE = 10.0000 ' / IN.
USER NAME = abebaw