CONTRACT NO. 64563

| F.A.U. RTE. | SECTION | COUNTY | TOTAL SHEETS | SHEET NO. |
|---|---|---|---|---|
| 5564 | III-M-1 | WHITESIDE | 78 | 54 |

STA. 1536+22.0000 TO STA. 1536+60.7682

FED. ROAD DIST. NO. | ILLINOIS | FED. AID PROJECT

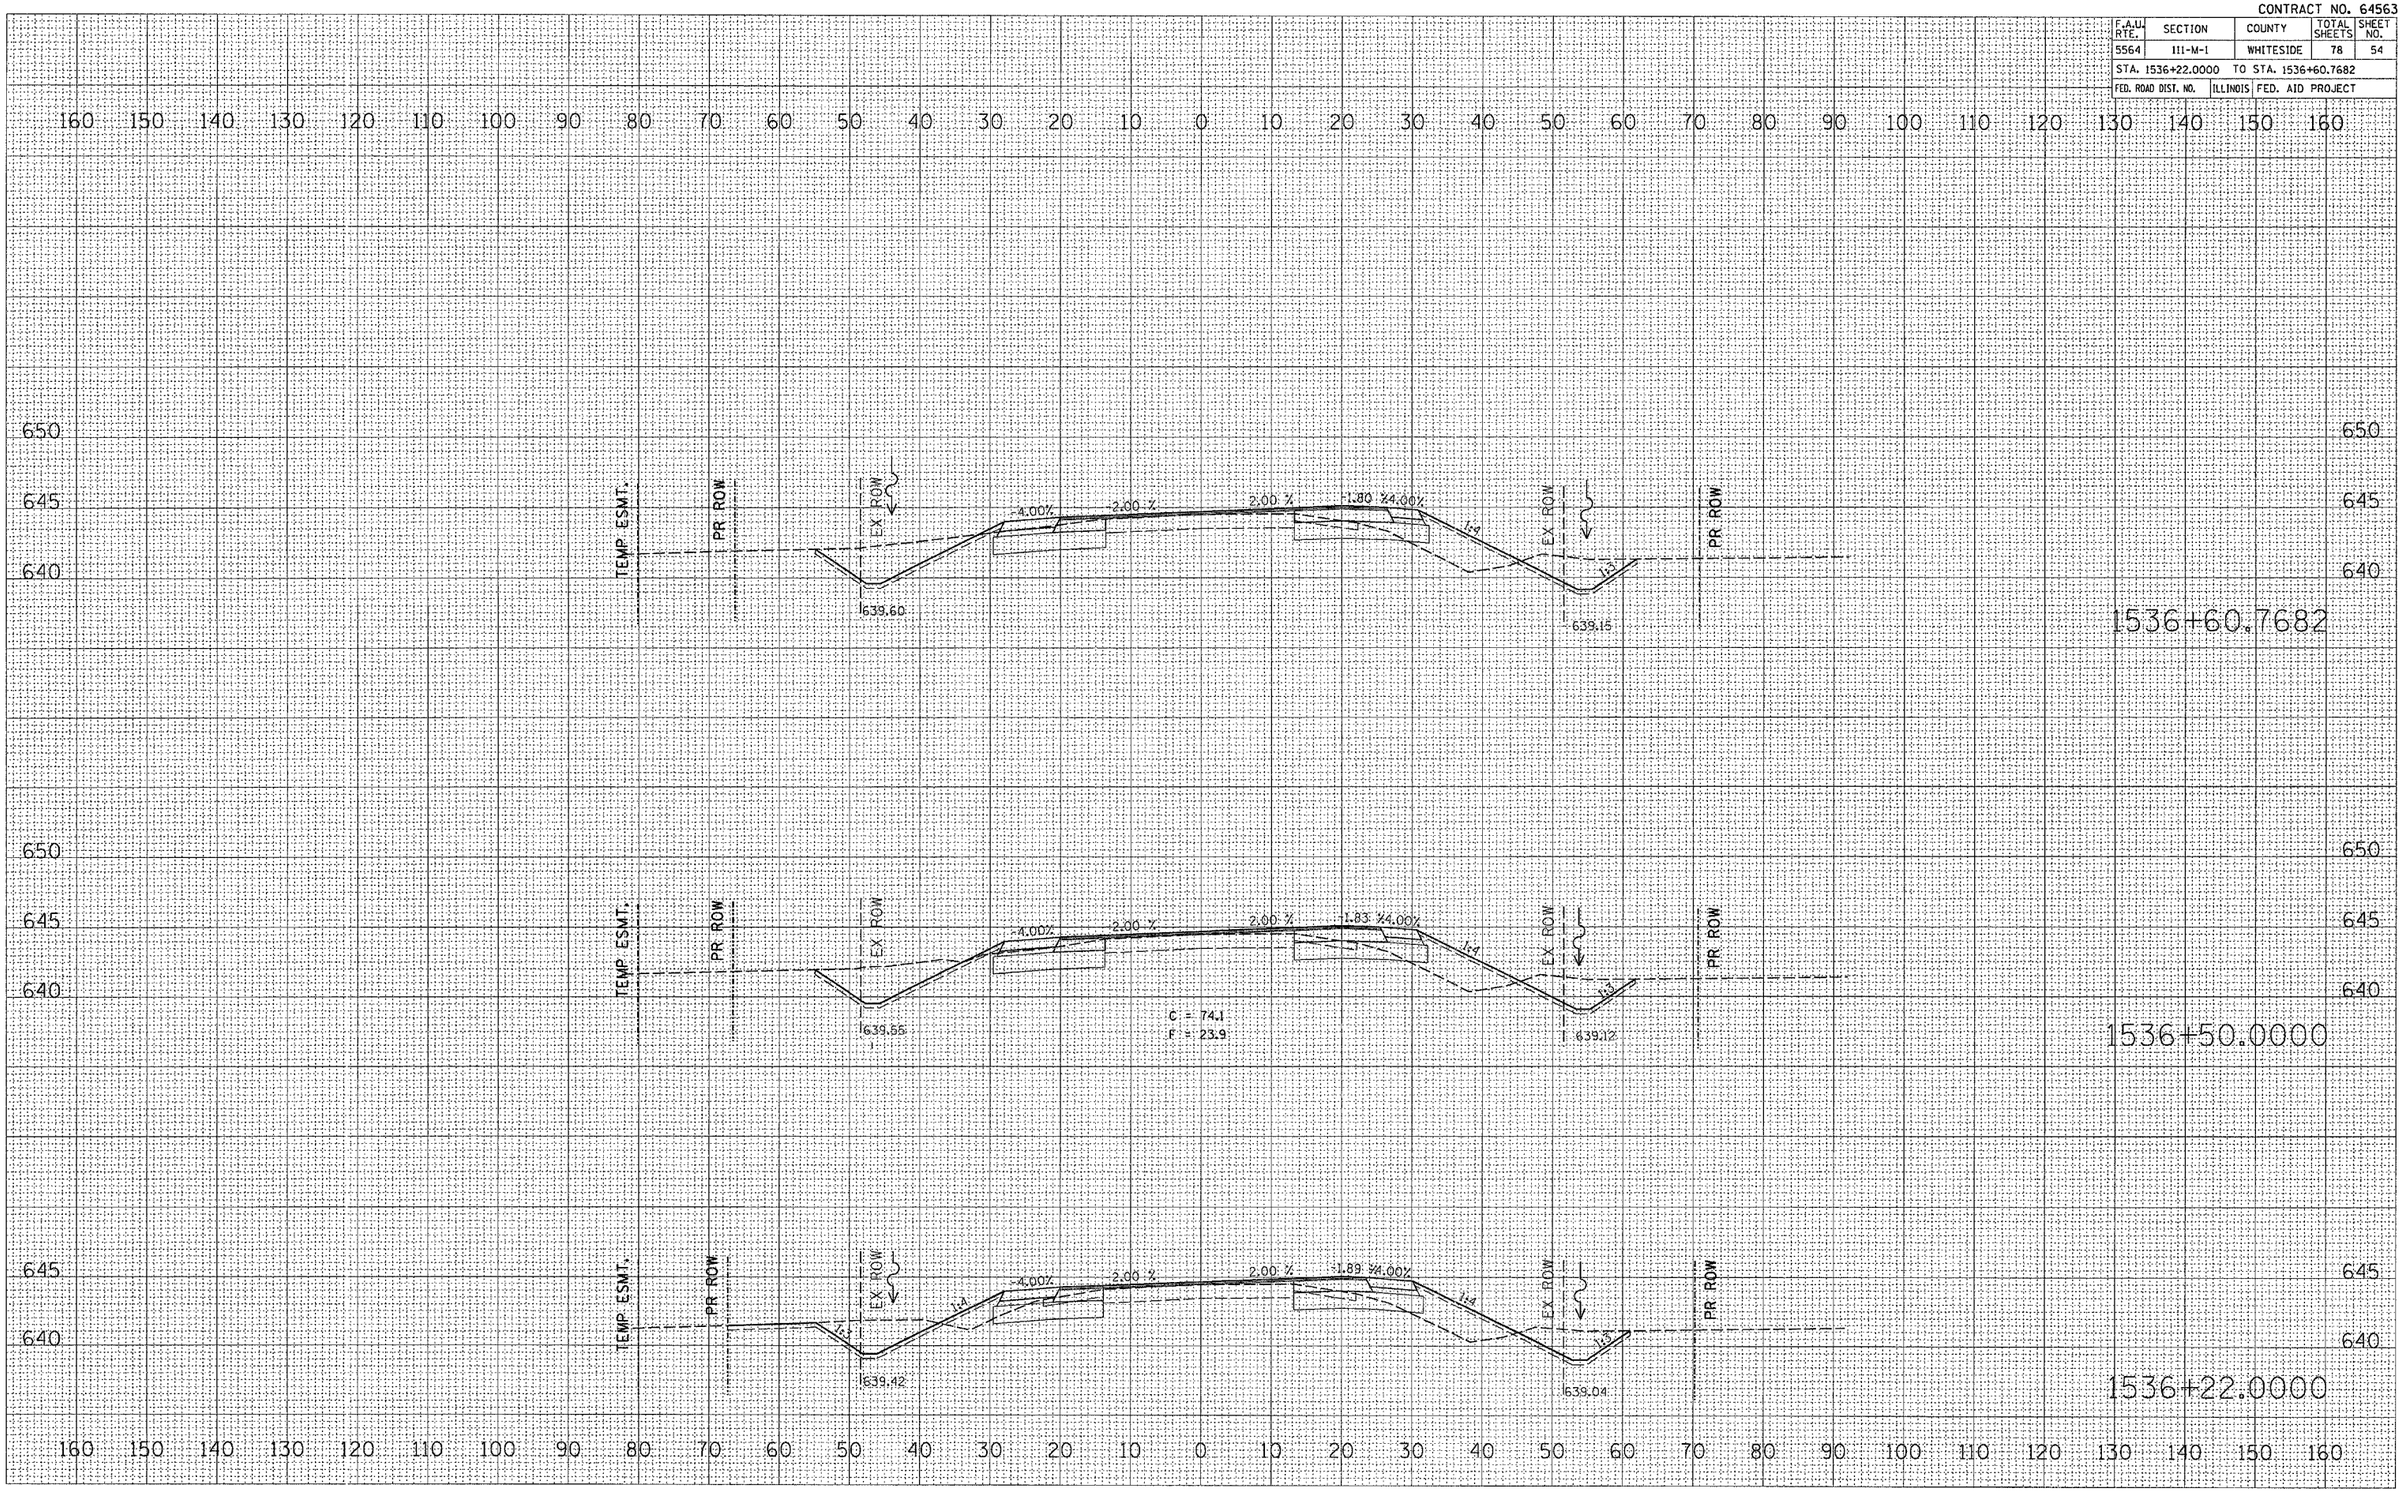


FINAL SURVEY | NOTE BOOK NO. | SURVEYED | PLOTTED | TEMPLATE | AREAS | AREAS CHECKED | BY | DATE

ORIGINAL SURVEY | NOTE BOOK NO. | SURVEYED | PLOTTED | TEMPLAT | AREAS | AREAS CHECKED | BY | DATE

PLOT DATE = Wed Oct 18 11:12:13 2006
FILE NAME = c:\projects\p207900\d07900xml.dgn
PLOT SCALE = 10.0000 ' / IN.
USER NAME = grantpm

US 30