CONTRACT NO. 64563

F.A.U. RTE.	SECTION	COUNTY	TOTAL SHEETS	SHEET NO.
5564	111-M-1	WHITESIDE	78	65
STA. 1548+50.0000 TO STA. 1549+00.0000				
FED. ROAD DIST. NO.	ILLINOIS	FED. AID PROJECT		

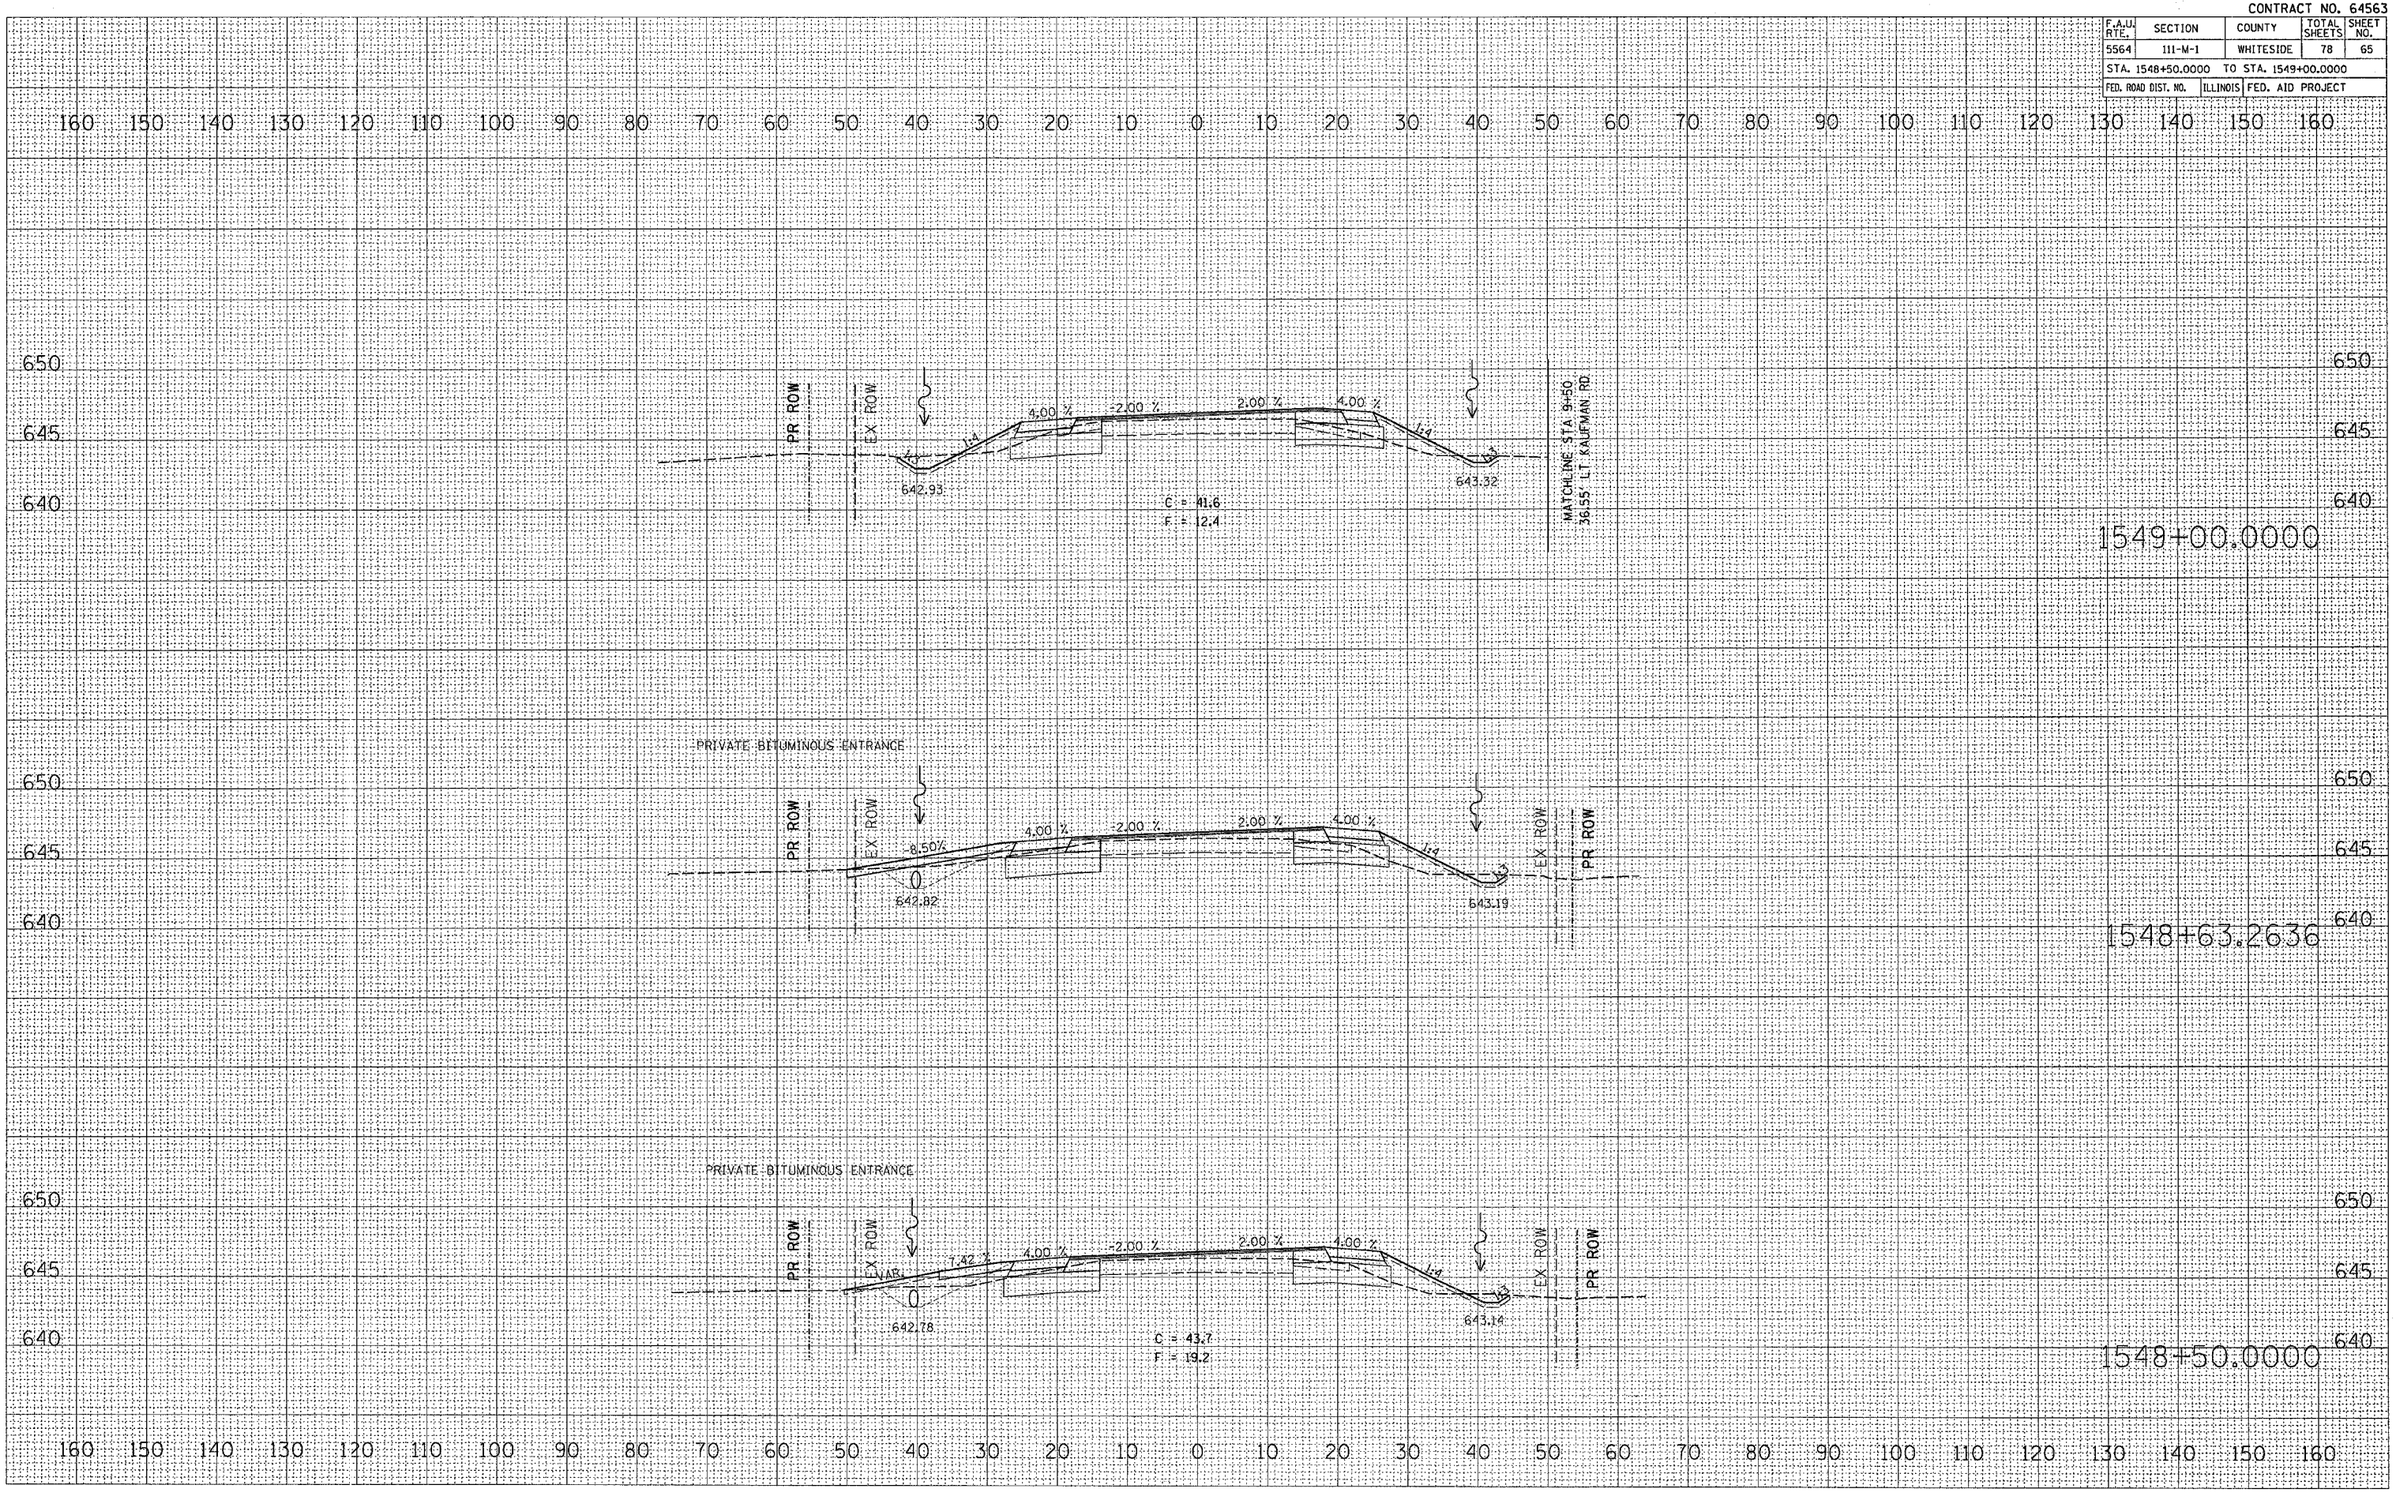

FINAL SURVEY | NOTE BOOK NO. | SURVEYED | PLOTTED | TEMPLATE | AREAS | AREAS CHECKED | BY | DATE

ORIGINAL SURVEY | NOTE BOOK NO. | SURVEYED | PLOTTED | TEMPLATE | AREAS | AREAS CHECKED | BY | DATE

PLOT DATE = Tue Aug 08 14:06:03 2006
FILE NAME = c:\projects\p207900\d07900xm1.dgn
PLOT SCALE = 10.0000 ' / IN.
USER NAME = duncanfa

US 30