CONTRACT NO. 64602

F.A.I. RTE.	SECTION	COUNTY	TOTAL SHEETS	SHEET NO.
80	37-1HBR-1	HENRY	133	107
STA. 44+50.0000	TO STA. 45+00.0000			
FED. ROAD DIST. NO.	ILLINOIS	FED. AID PROJECT		

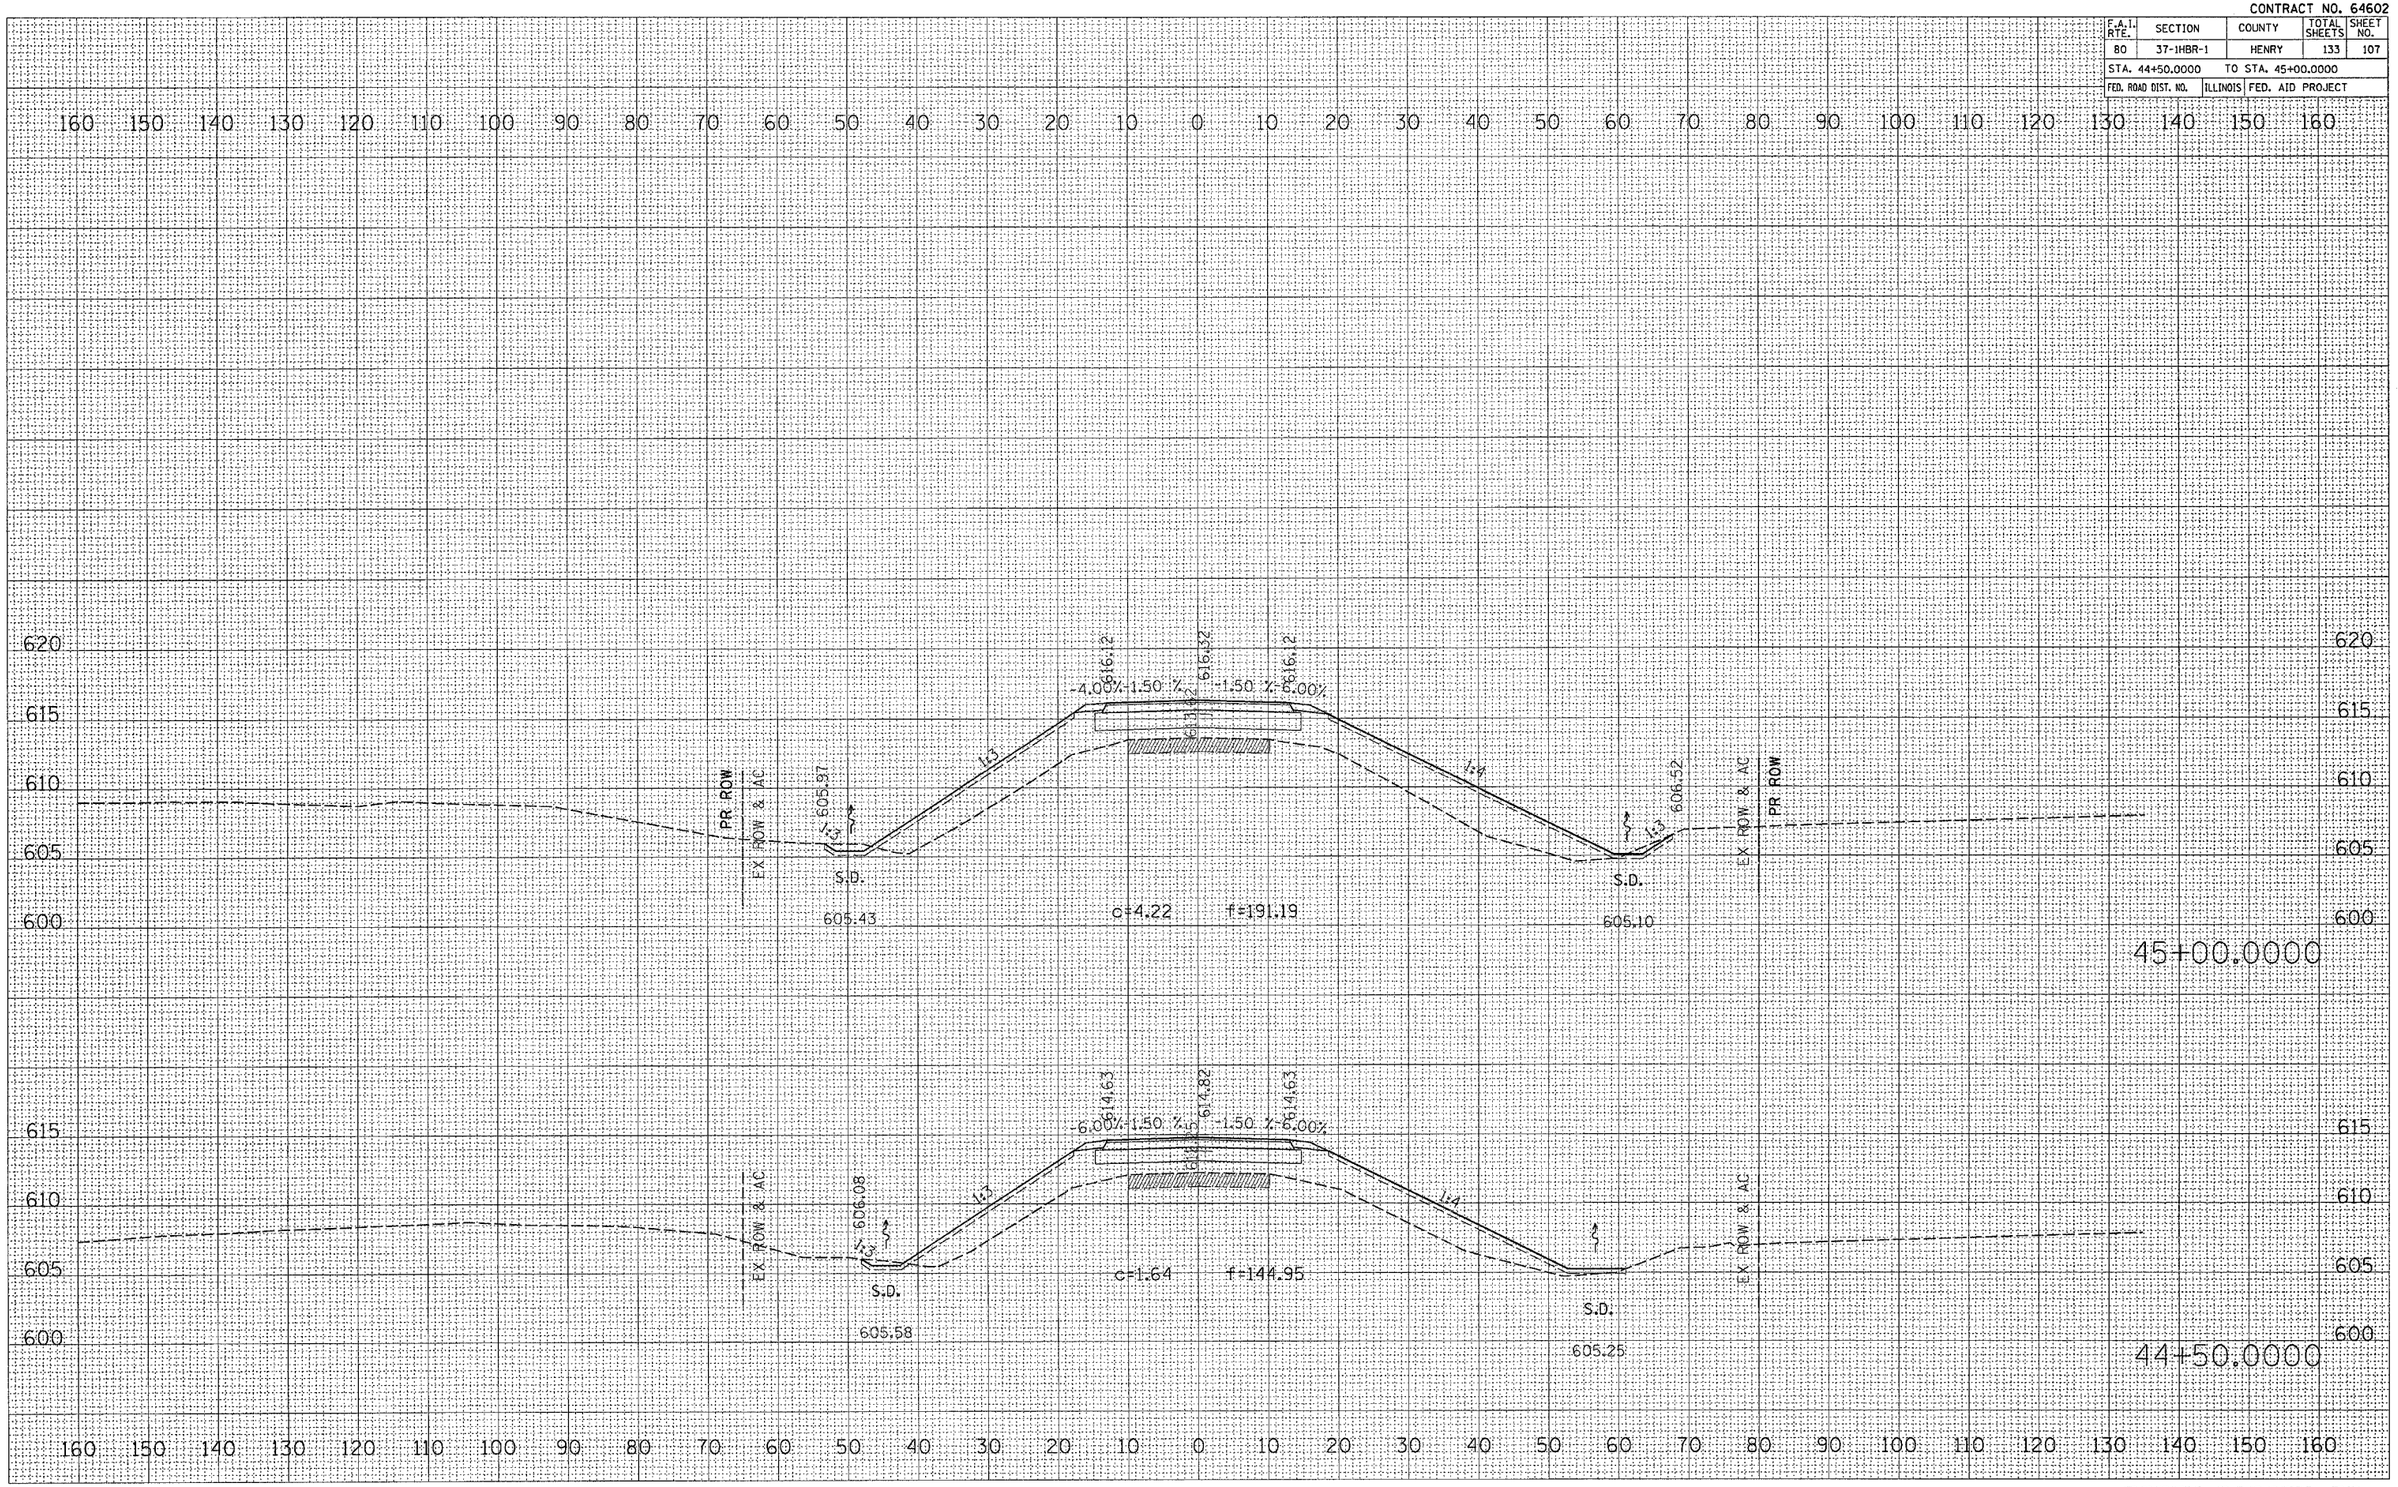

POPPY GARDEN RD

FINAL SURVEY	BY	DATE
SURVEYED		
PLOTTED		
NOTE BOOK	TOPIATE	
NO.	AREAS	
	AREAS CHECKED	

ORIGINAL SURVEY	BY	DATE
SURVEYED		
PLOTTED		
NOTE B	TOPIATE	
NO.	AREAS	
	AREAS CHECKED	

PLOT DATE = Fri Sep 01 10:18:45 2006
FILE NAME = c:\projects\213100\sd3100xsl.dgn
PLOT SCALE = 10.0000 ' / IN.
USER NAME = renkemj