CONTRACT NO. 64602

F.A.I. RTE.	SECTION	COUNTY	TOTAL SHEETS	SHEET NO.
80	37-1HBR-1	HENRY	133	128
STA. 101+00.0000	TO STA. 103+00.0000			
FED. ROAD DIST. NO.	ILLINOIS	FED. AID PROJECT		

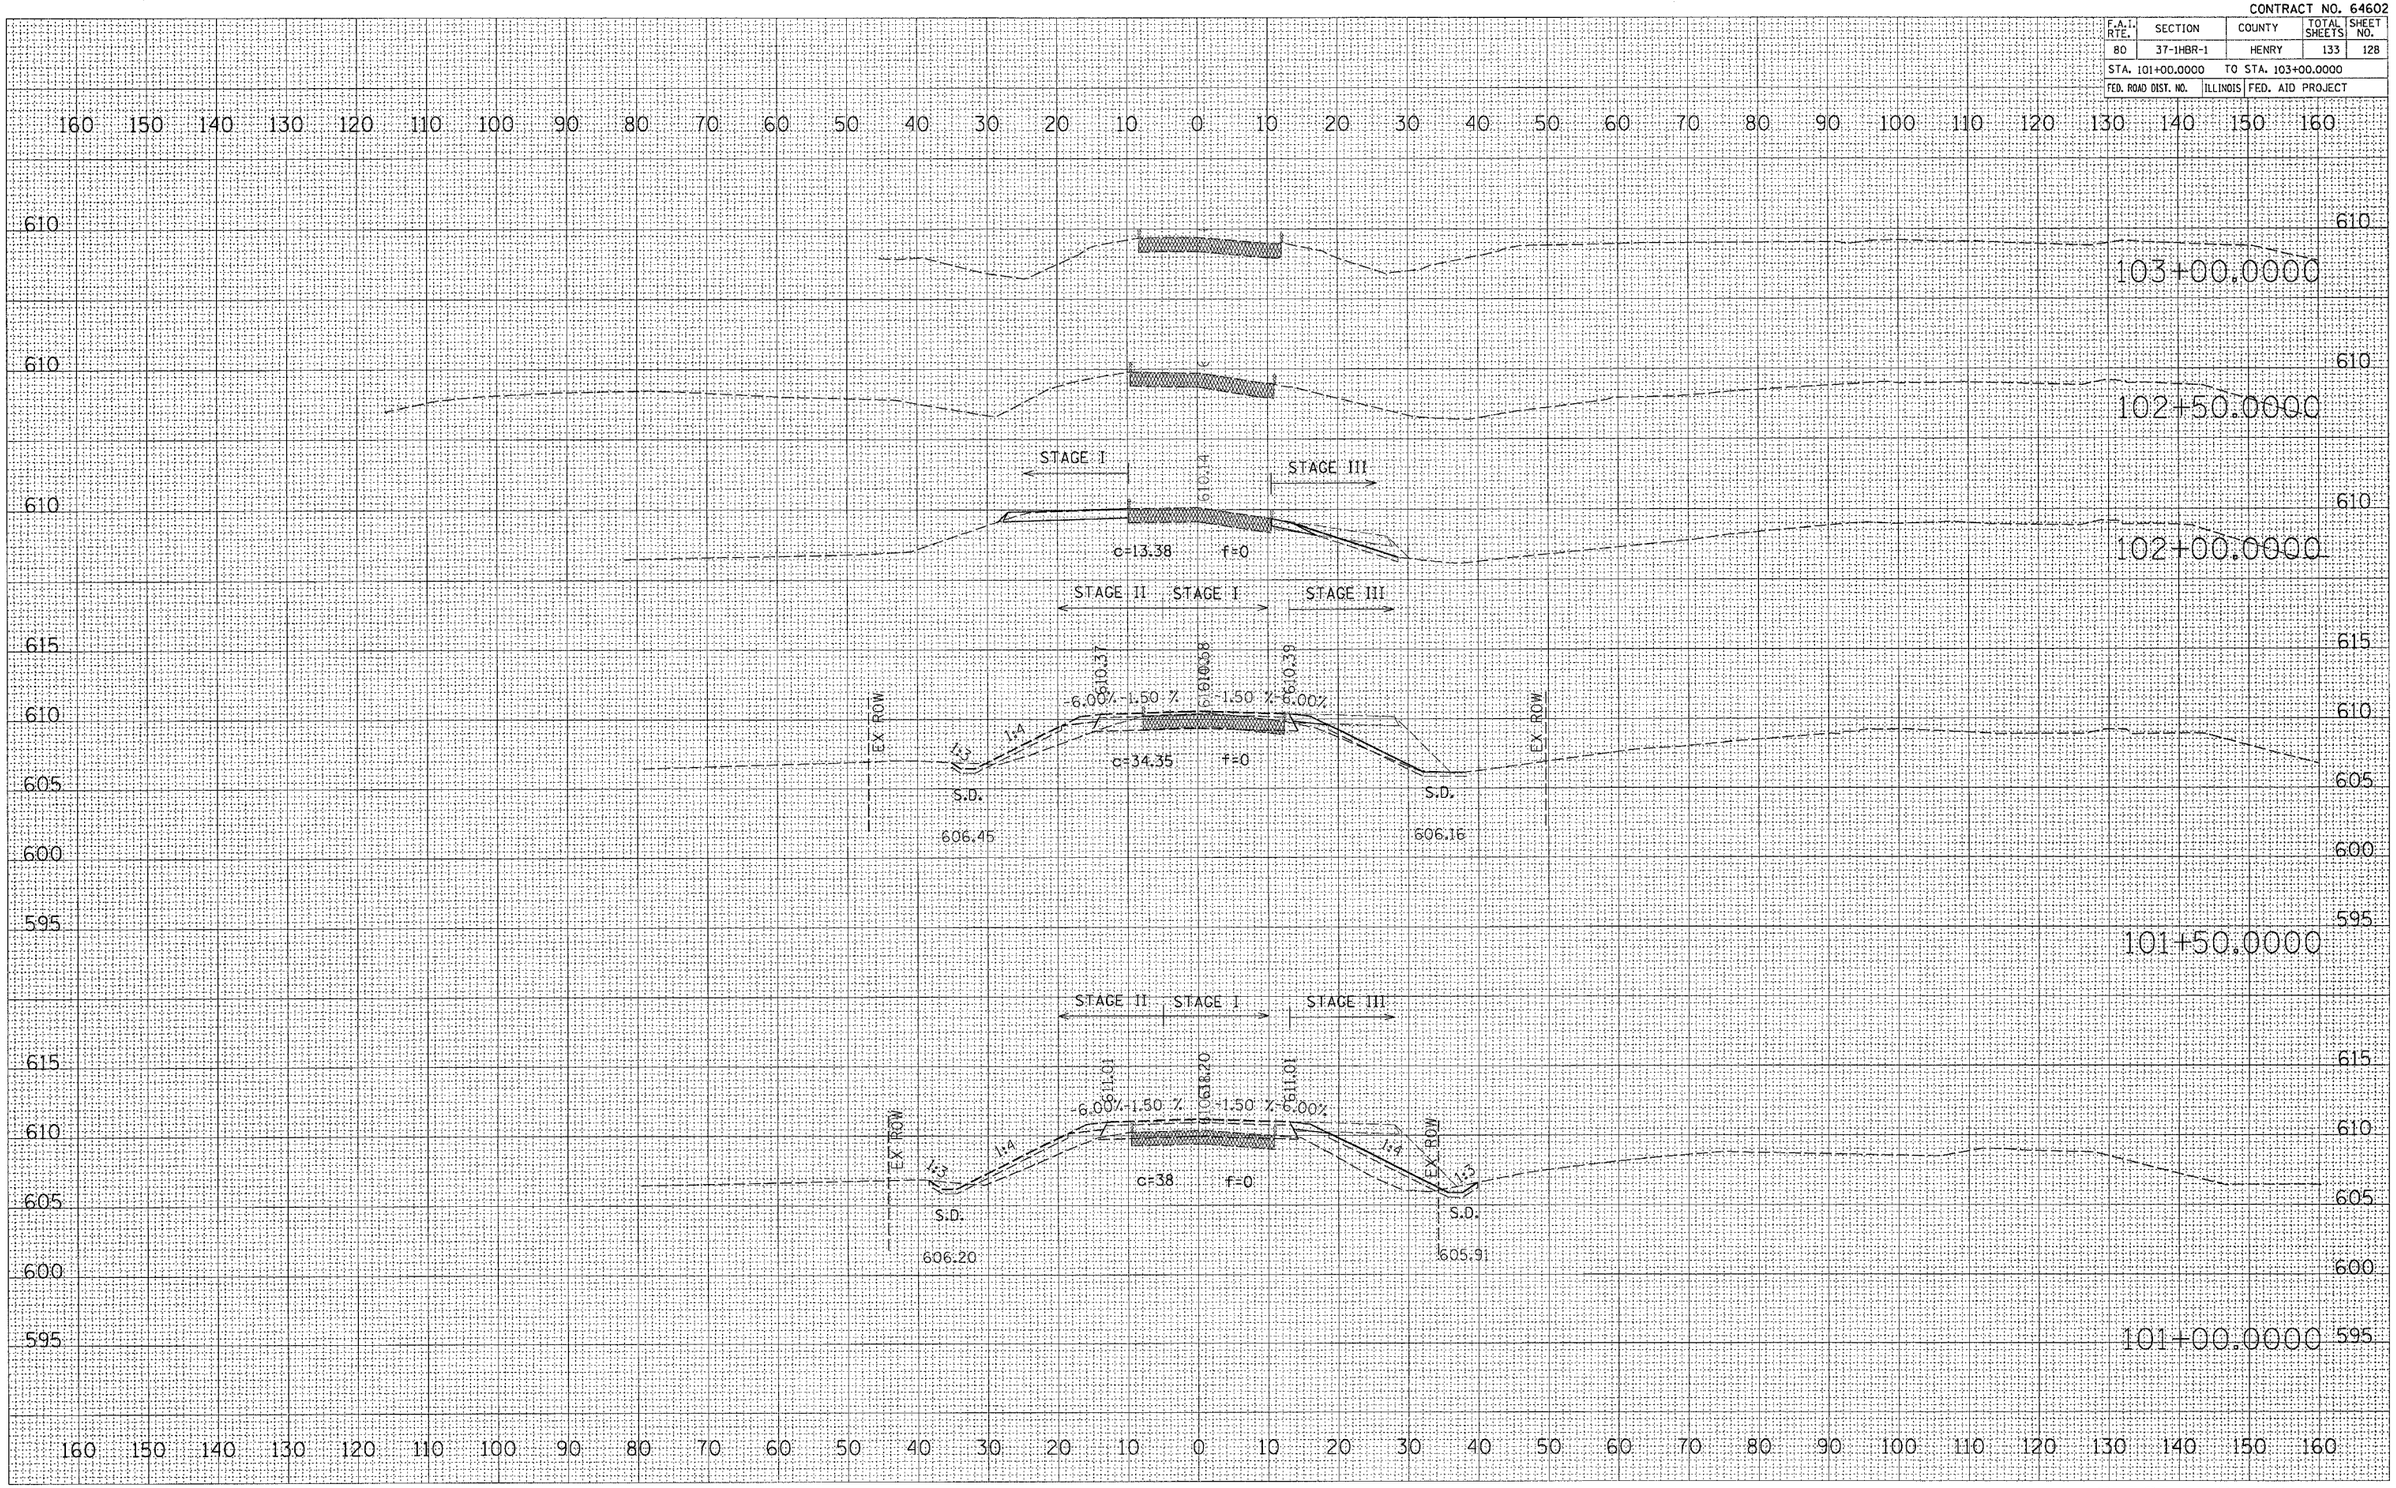

STAGE III CARROLL ST

FINAL SURVEY — NOTE BOOK NO. — SURVEYED / PLOTTED / TEMPLATE / AREAS / AREAS CHECKED — BY — DATE

ORIGINAL SURVEY — NOTE BOOK NO. — SURVEYED / PLOTTED / TEMPLATE / AREAS / AREAS CHECKED — BY — DATE

PLOT DATE = Fri Sep 01 10:20:05 2006
FILE NAME = c:\projects\p213100\d13100xs5.dgn
PLOT SCALE = 10.0000 ' / IN.
USER NAME = renkesl