CONTRACT NO. 66647

FAP RTE	SECTION	COUNTY	TOTAL SHEETS	SHEET NO.
840	123-BR-1	IROQUOIS	39	8
STA. 139+00		TO STA. 142+00		
FED. ROAD DIST. NO.	ILLINOIS	FED. AID PROJECT		

SECTION 23, T24N, R14W, 2ND P.M.

0 20 40 60
SCALE IN FEET

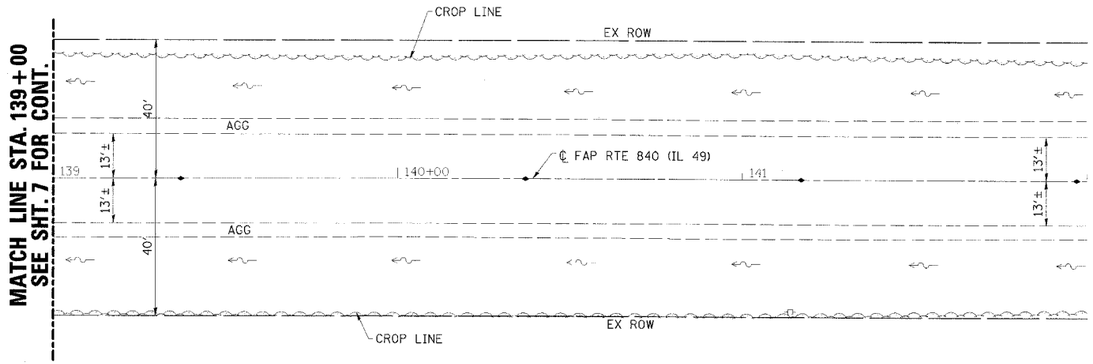

SECTION 24, T24N, R14W, 2ND P.M.

CENTERLINE TIE

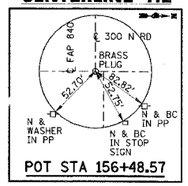

POT STA 156+48.57

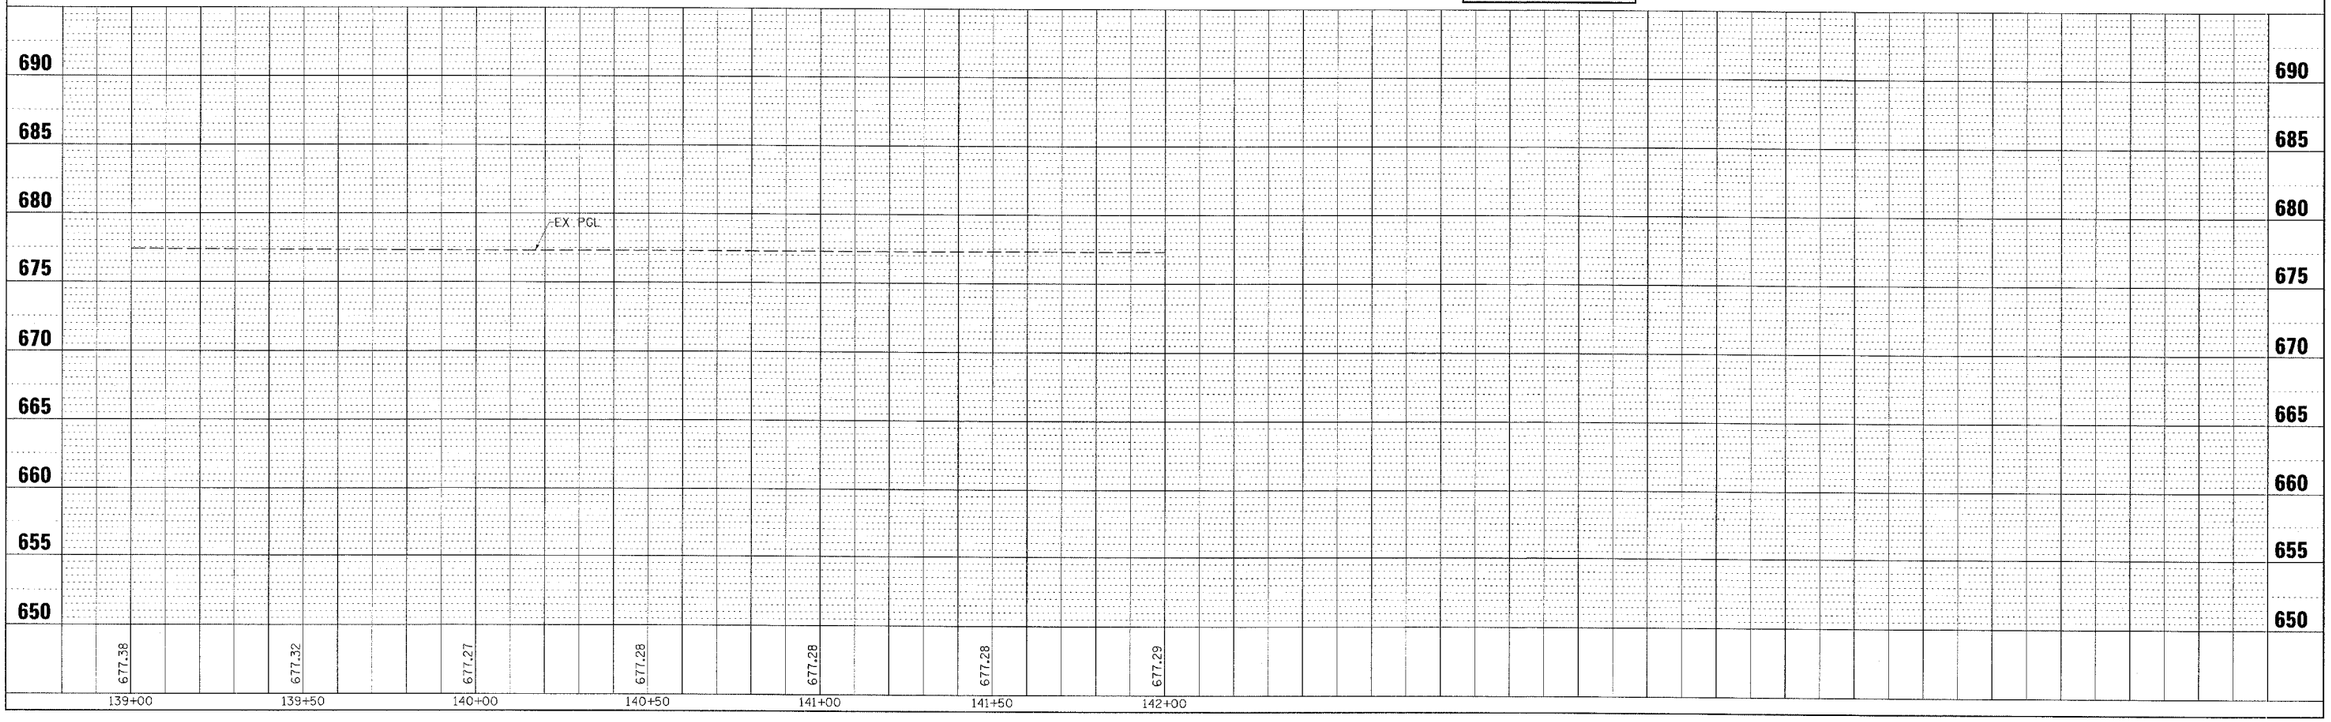

FAP RTE 840 (IL 49) PLAN & PROFILE
STA 139+00.00 TO STA 142+00.00