F.A.P. RTE.	SECTION	COUNTY	TOTAL SHEETS	SHEET NO.
315	(34-6,55-1)	HANCOCK/ McDONOUGH	433	51
STA. 27+00	TO STA. 42+00			
FED. ROAD DIST. NO.	ILLINOIS	FED. AID PROJECT		

STATE CONTRACT NO. 68206

LEGEND OF NON-STANDARD SYMBOLS

PROPOSED A/C LINE WITH WOVEN WIRE FENCE

PROPOSED ROW & A/C LINE WITH WOVEN WIRE FENCE

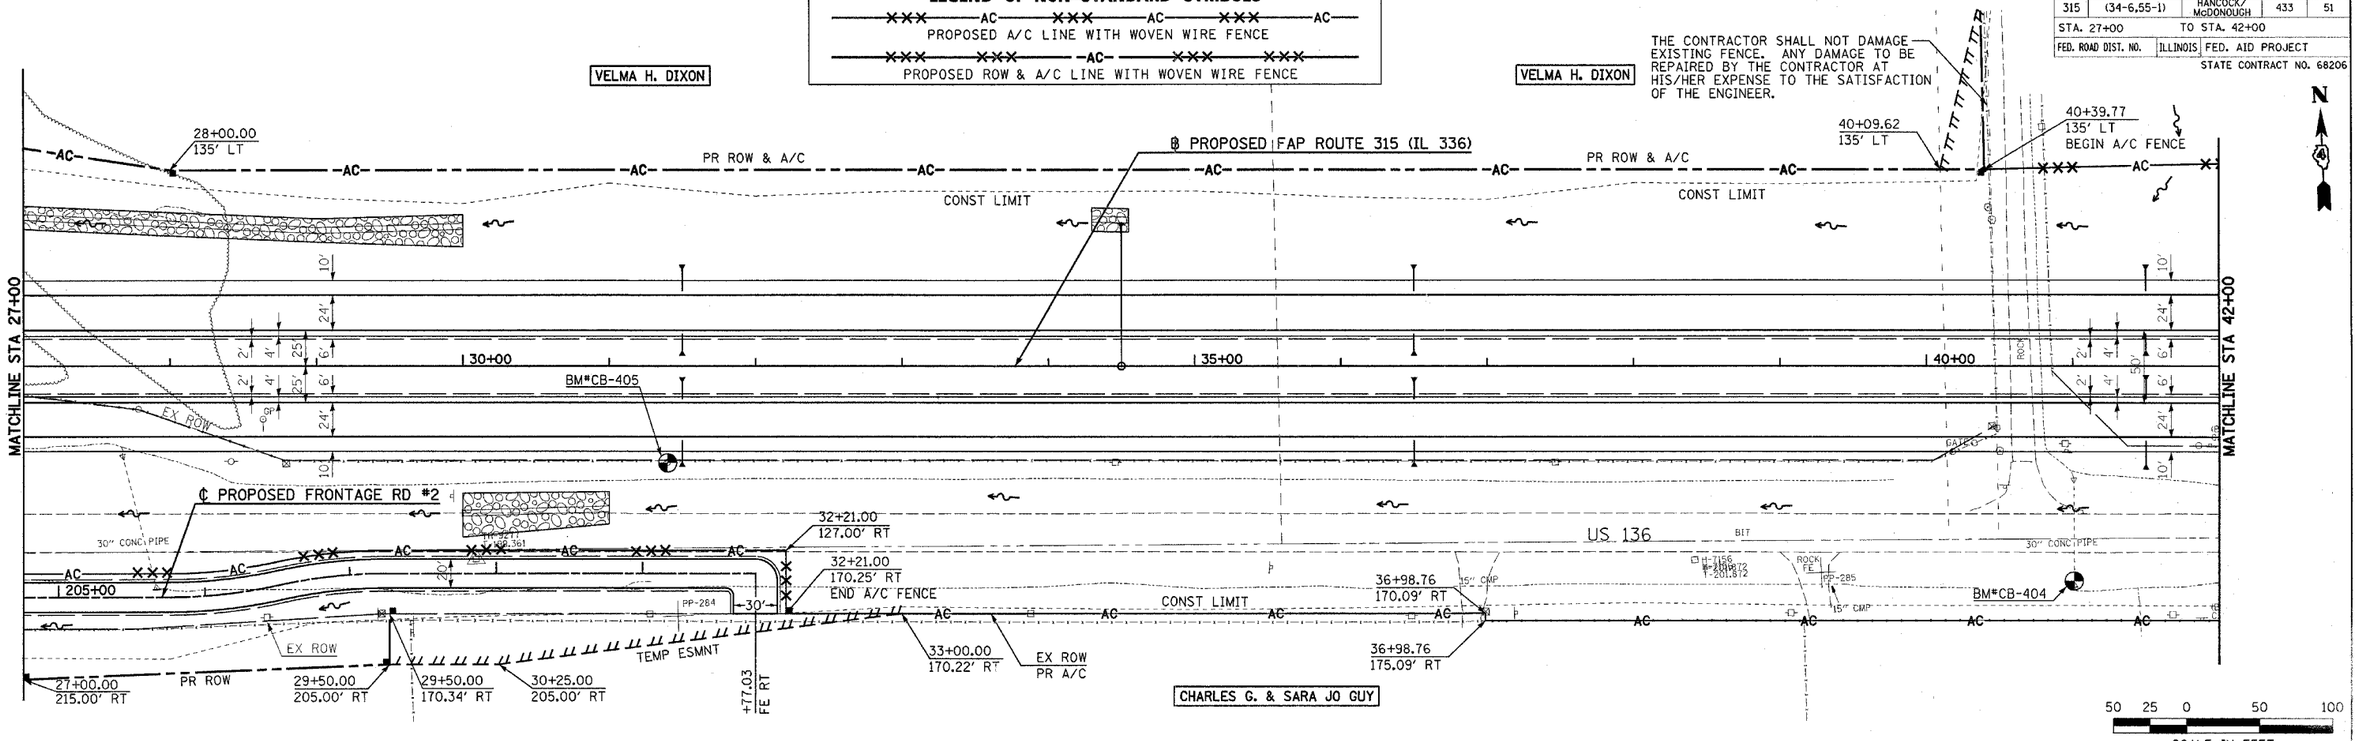

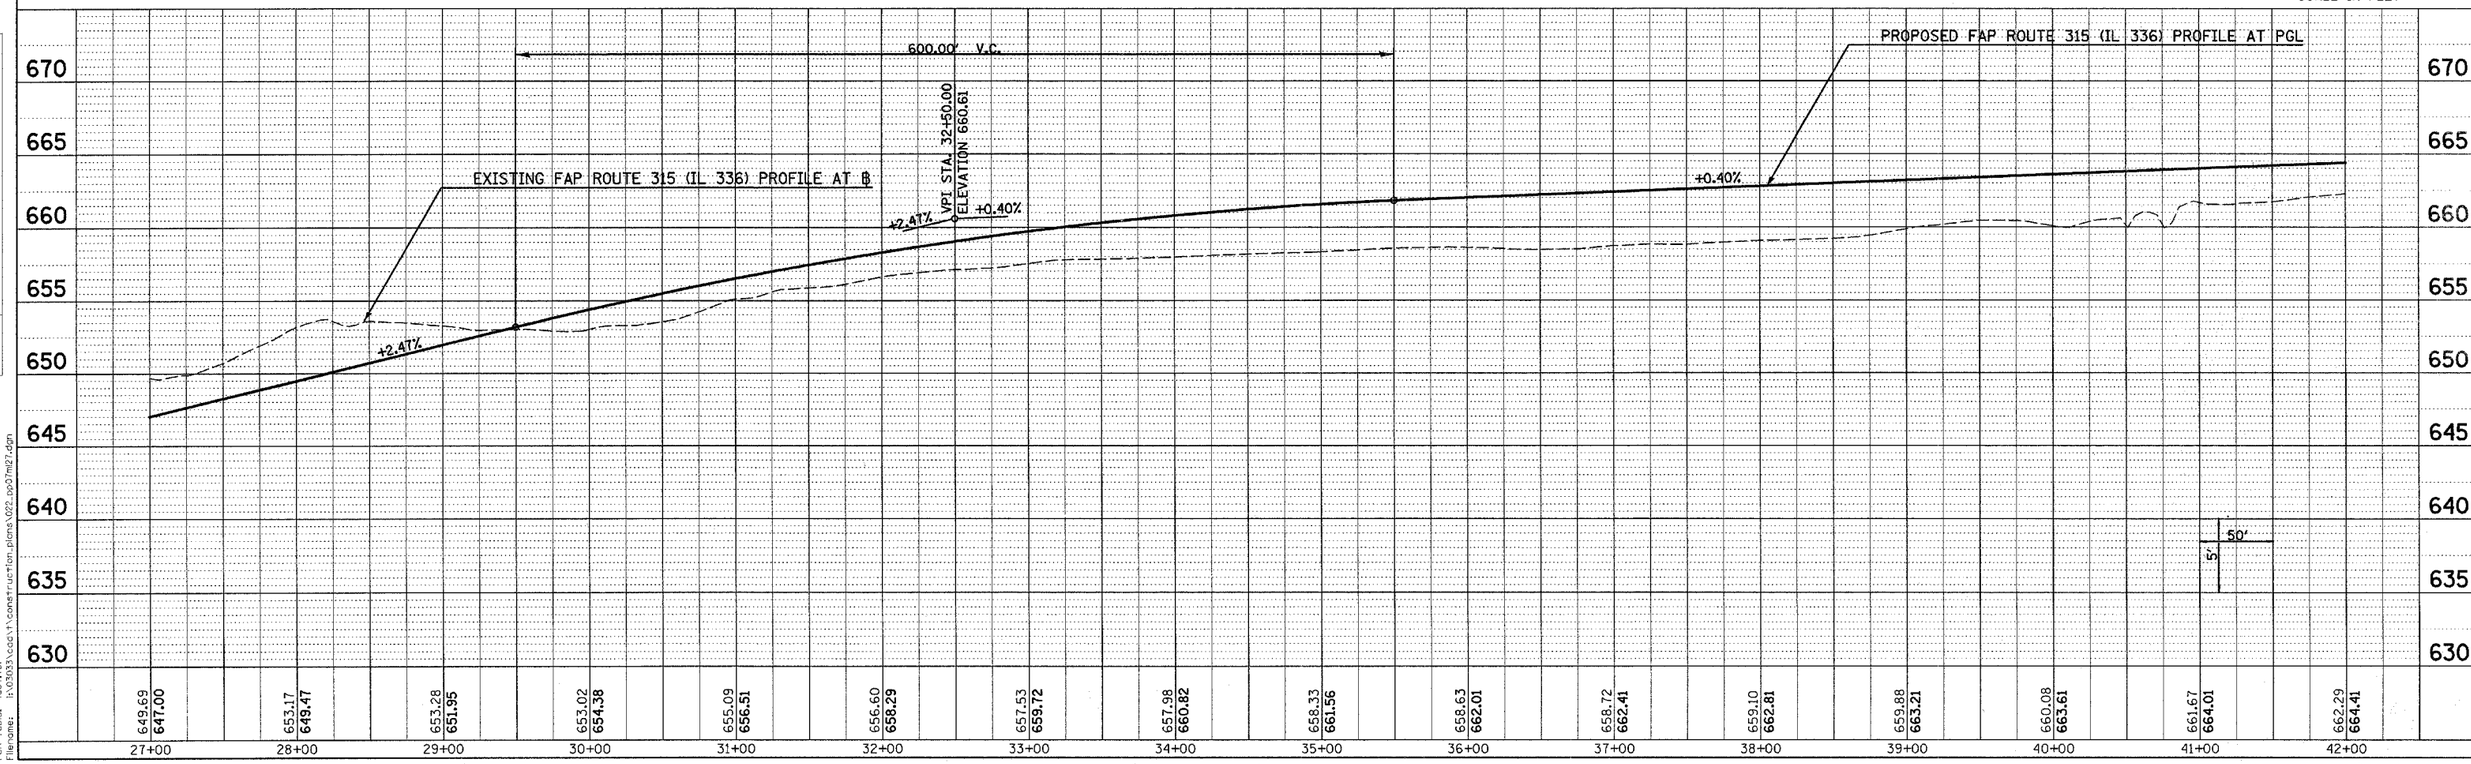

ROADWAY PLAN & PROFILE – FAP ROUTE 315 (IL 336) STA 27+00 TO STA 42+00

PLAN: SURVEYED, PLOTTED, ALIGNMENT CHECKED, RT. OF WAY CHECKED, NOTE BOOK, CADD FILE NAME, NO., BY, DATE

PROFILE: SURVEYED, PLOTTED, ALIGNMENT CHECKED, B.M. NOTED, STRUCTURE NOTATNS CHKD, NOTE BOOK, NO., BY, DATE

Plot Date: 7/8/2006
Plot Time: 3:45:57 PM
Plot Scale: 50.000 '/ In.
Plot Style Table: Standard.tbl
Filename: I:\03033\cadd\Construction_plans\022_pp07m27.dgn