F.A.P. RTE.	SECTION	COUNTY	TOTAL SHEETS	SHEET NO.
315	(34-6,55-1)	HANCOCK/ McDONOUGH	433	122
STA. 57+00.00	TO STA. 71+50.00			
FED. ROAD DIST. NO.	ILLINOIS	FED. AID PROJECT		

STATE CONTRACT NO. 68206

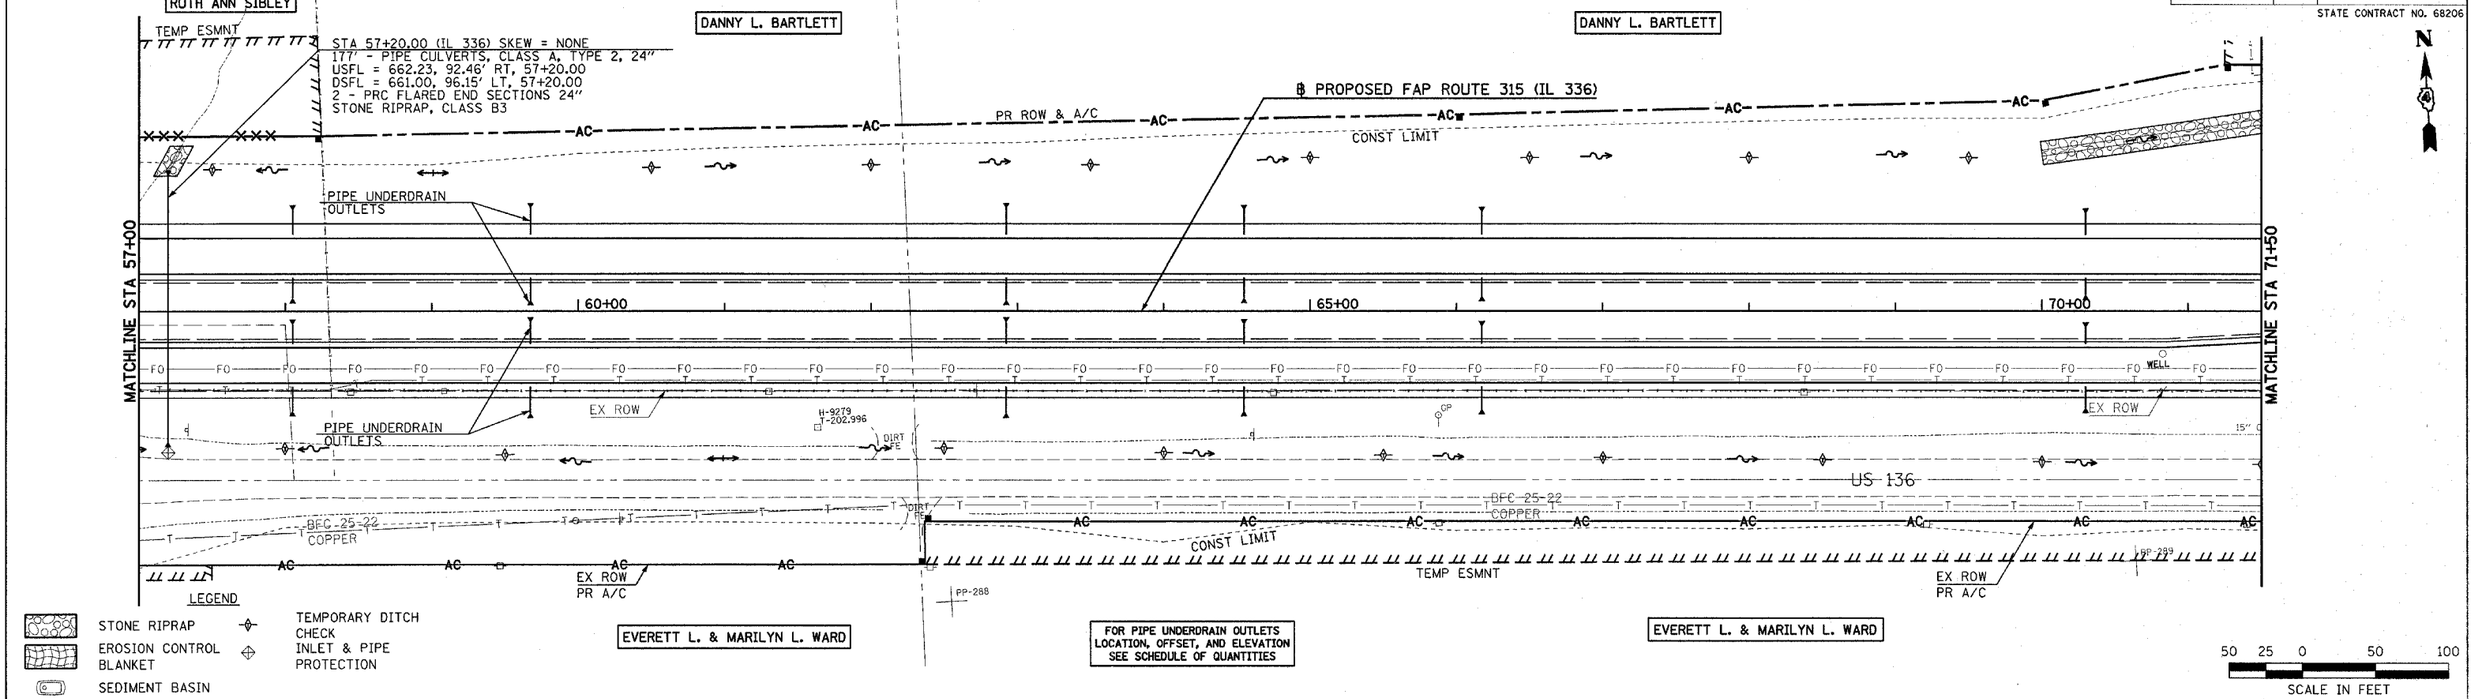

DRAINAGE & UTILITY PLAN & PROFILE – FAP ROUTE 315 (IL 336) STA 57+00 TO STA 71+50