F.A.P. RTE.	SECTION	COUNTY	TOTAL SHEETS	SHEET NO.
315	(34-6,55-1)	HANCOCK/ McDONOUGH	433	128
STA. 298+42.99		TO STA. 300+00.00		
FED. ROAD DIST. NO.	ILLINOIS	FED. AID PROJECT		

STATE CONTRACT NO. 68206

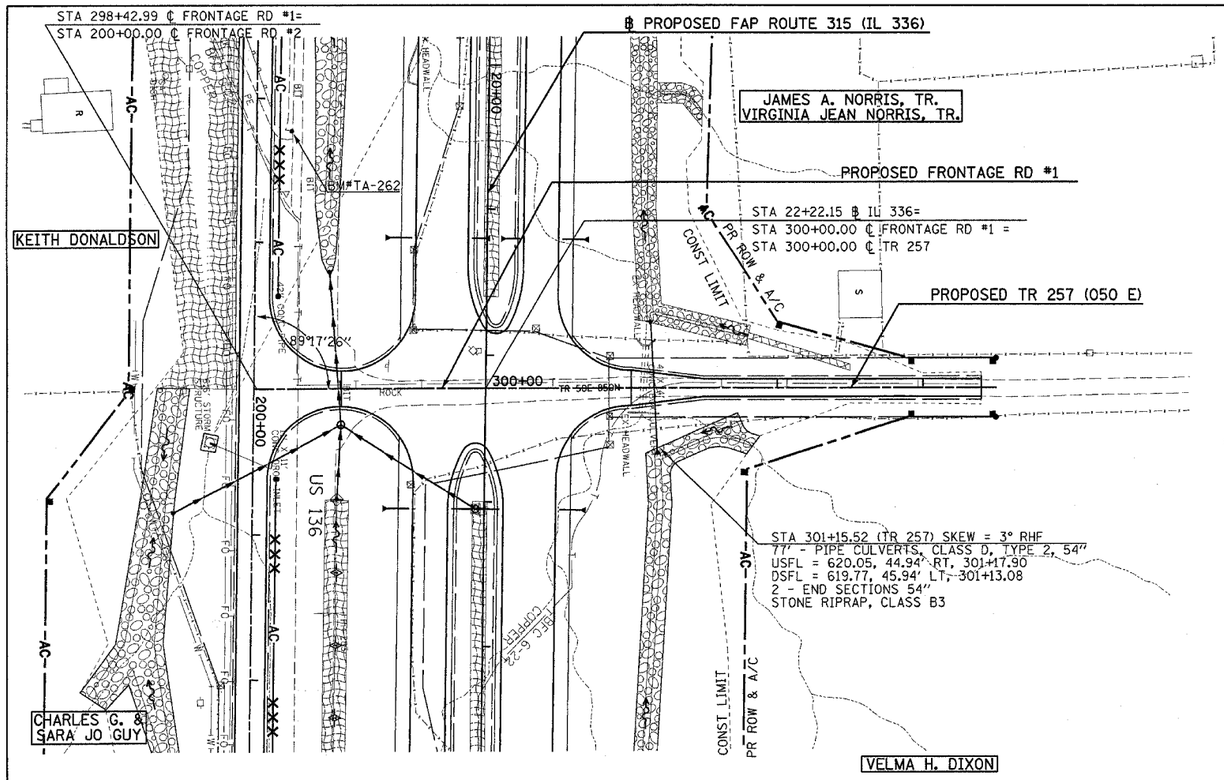

LEGEND

- STONE RIPRAP
- EROSION CONTROL BLANKET
- SEDIMENT BASIN
- TEMPORARY DITCH CHECK
- INLET & PIPE PROTECTION

50 25 0 50 100
SCALE IN FEET

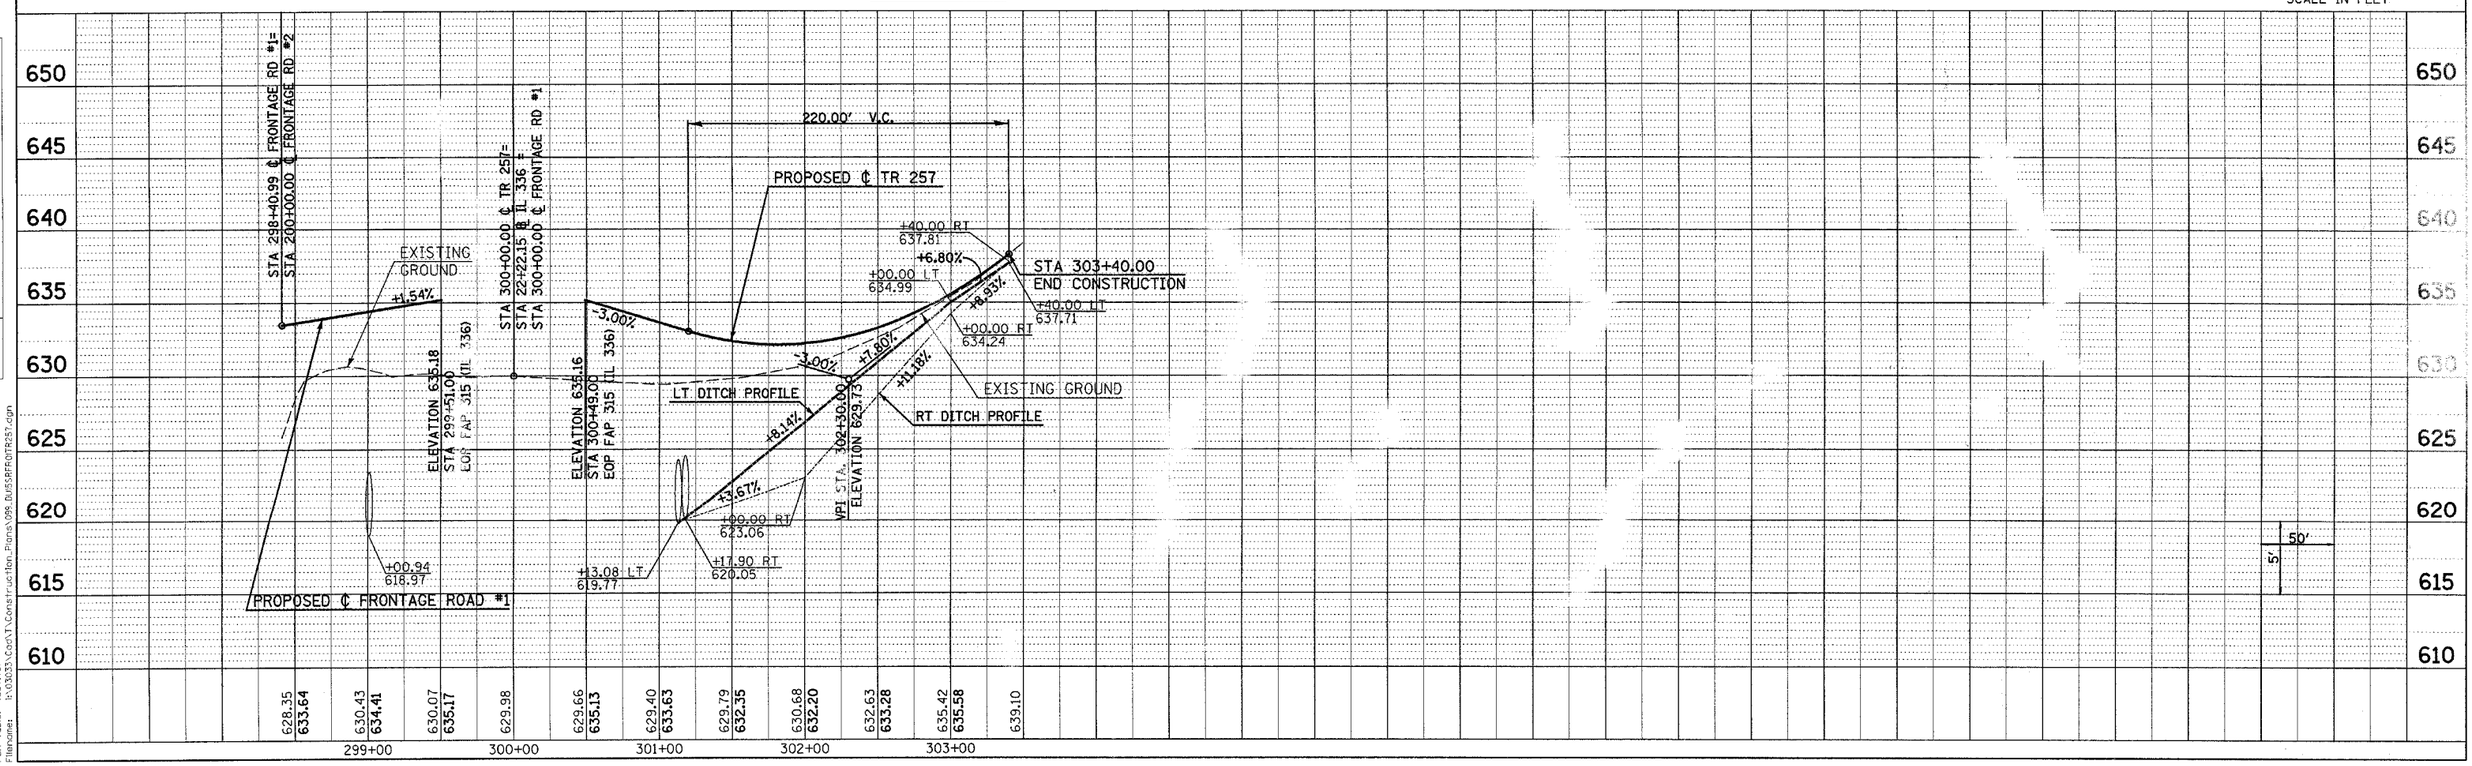

DRAINAGE AND UTILITY PLAN & PROFILE – FRONTAGE ROAD #1 /TR 257