F.A.P. RTE.	SECTION	COUNTY	TOTAL SHEETS	SHEET NO.
315	(34-6,55-1)	HANCOCK/ McDONOUGH	433	132
STA. 392+00.00		TO STA. 400+00.00		
FED. ROAD DIST. NO.	ILLINOIS	FED. AID PROJECT		

STATE CONTRACT NO. 68206

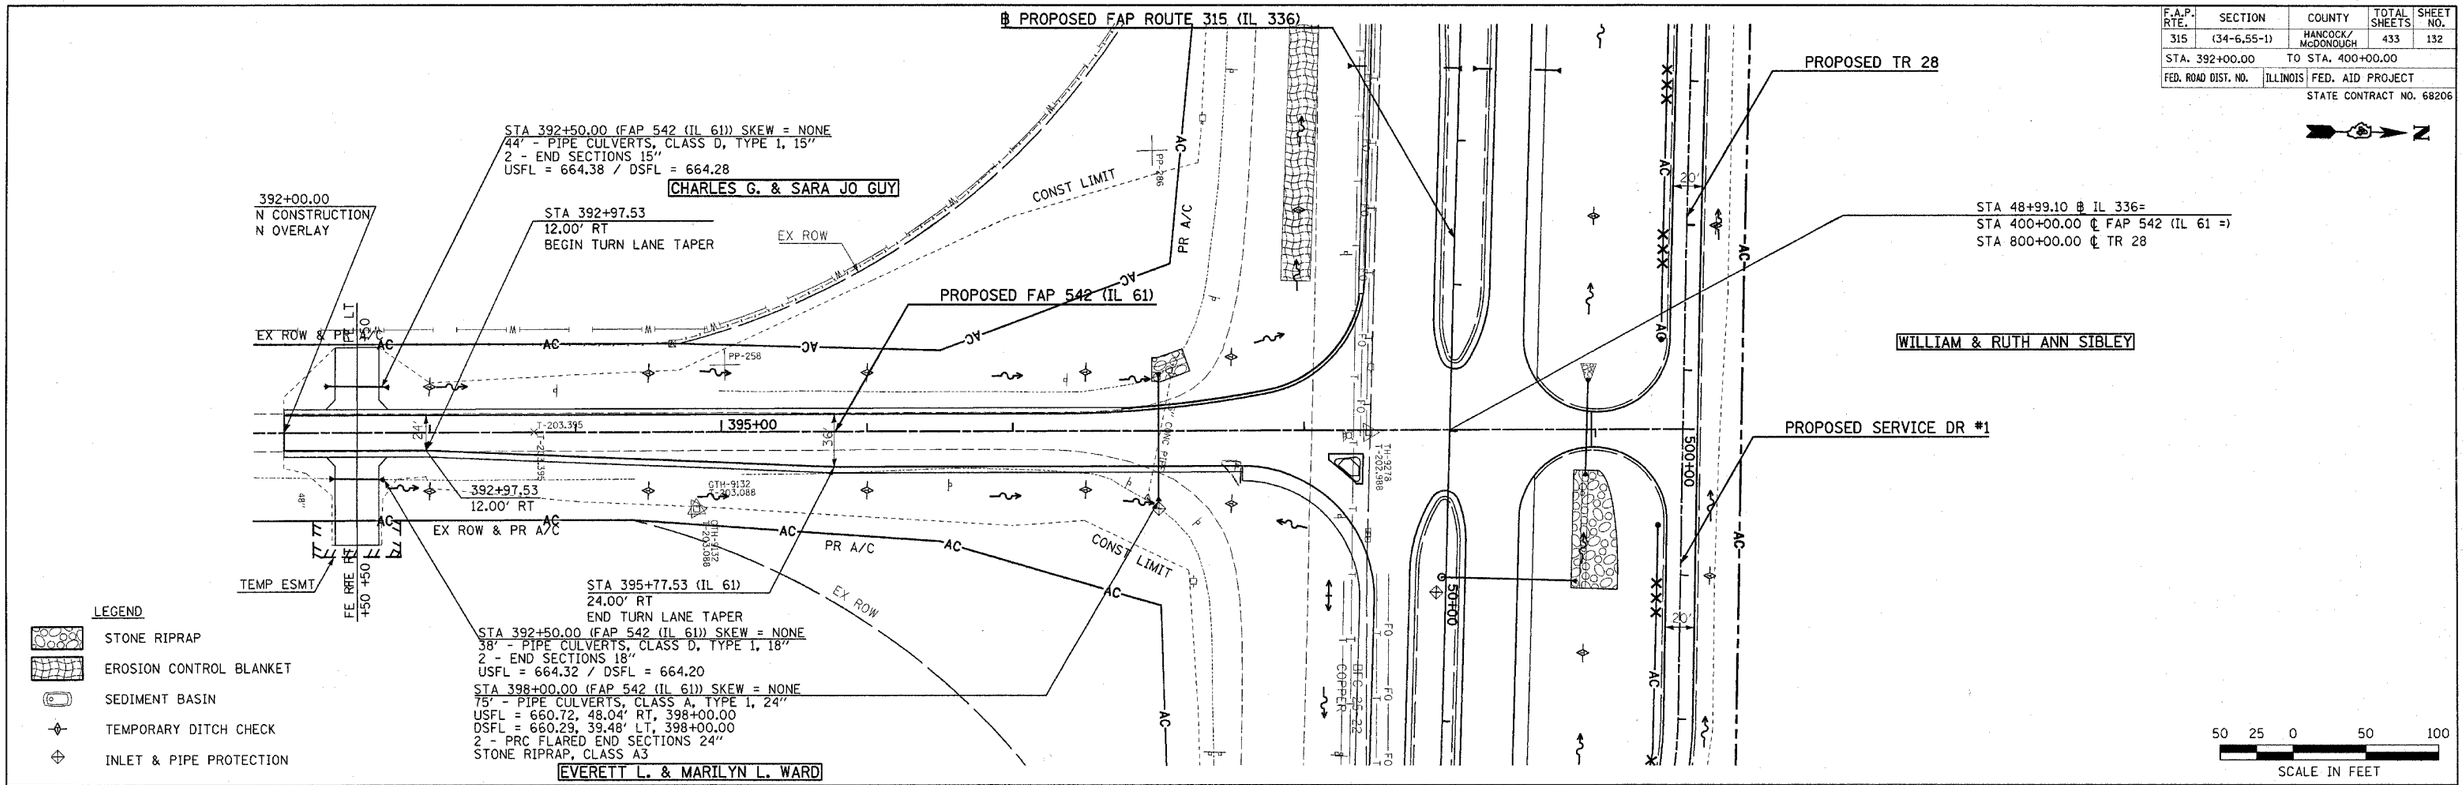

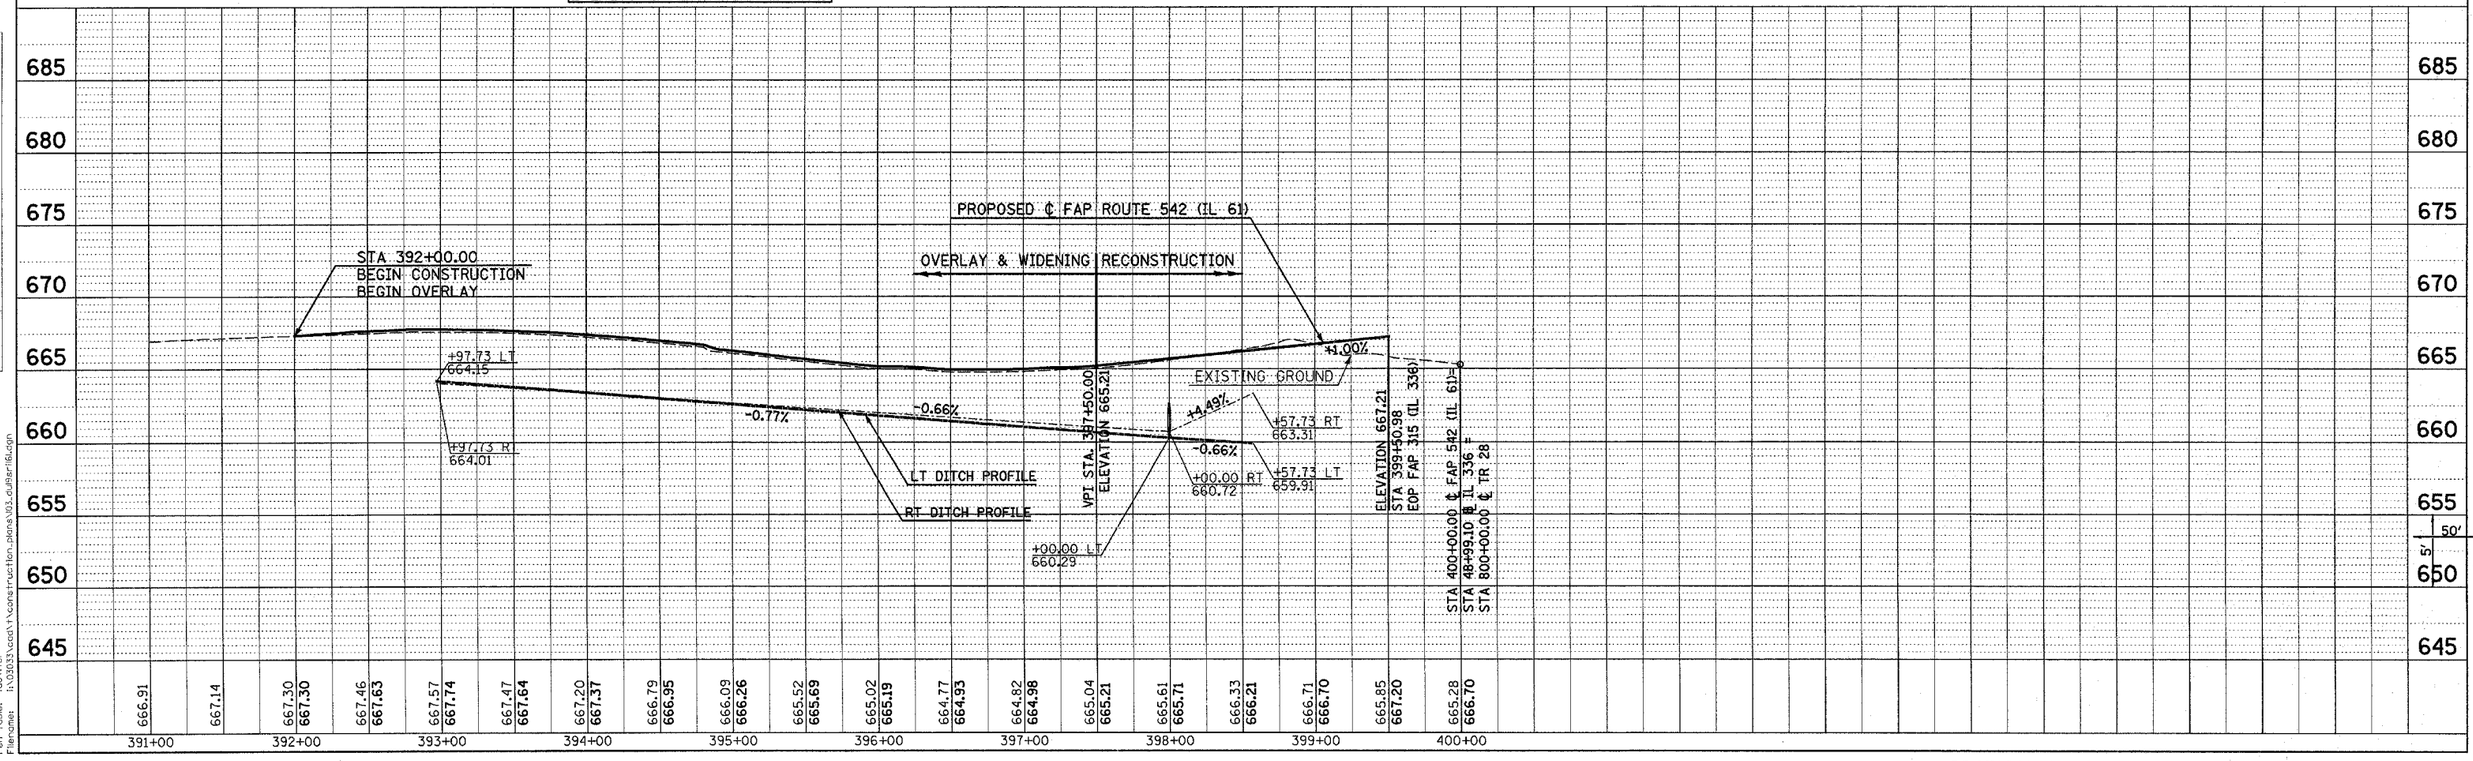

PLAN: SURVEYED / PLOTTED / ALIGNMENT CHECKED / RT. OF WAY CHECKED / CARD FILE NAME / NOTE BOOK NO. / BY / DATE

PROFILE: SURVEYED / PLOTTED / GRADES CHECKED / B.M. NOTED / STRUCTURE NOTATNS CHKD / NOTE BOOK NO. / BY / DATE

Plot Date: 7/18/2006
Plot Time: 3:28:00 PM
Plotted By: bschmidt
Pen Table: fdot.tbl
Filename: h:\0031\cadd1\construction plans\03_dr8sr16.dgn

DRAINAGE AND UTILITY PLAN & PROFILE – FAP 542 (IL 61)