F.A.P. RTE.	SECTION	COUNTY	TOTAL SHEETS	SHEET NO.
315	(34-6,55-1)	HANCOCK/ McDONOUGH	433	182
STA.		TO STA.		
FED. ROAD DIST. NO.	ILLINOIS	FED. AID PROJECT		

STATE CONTRACT NO. 68206

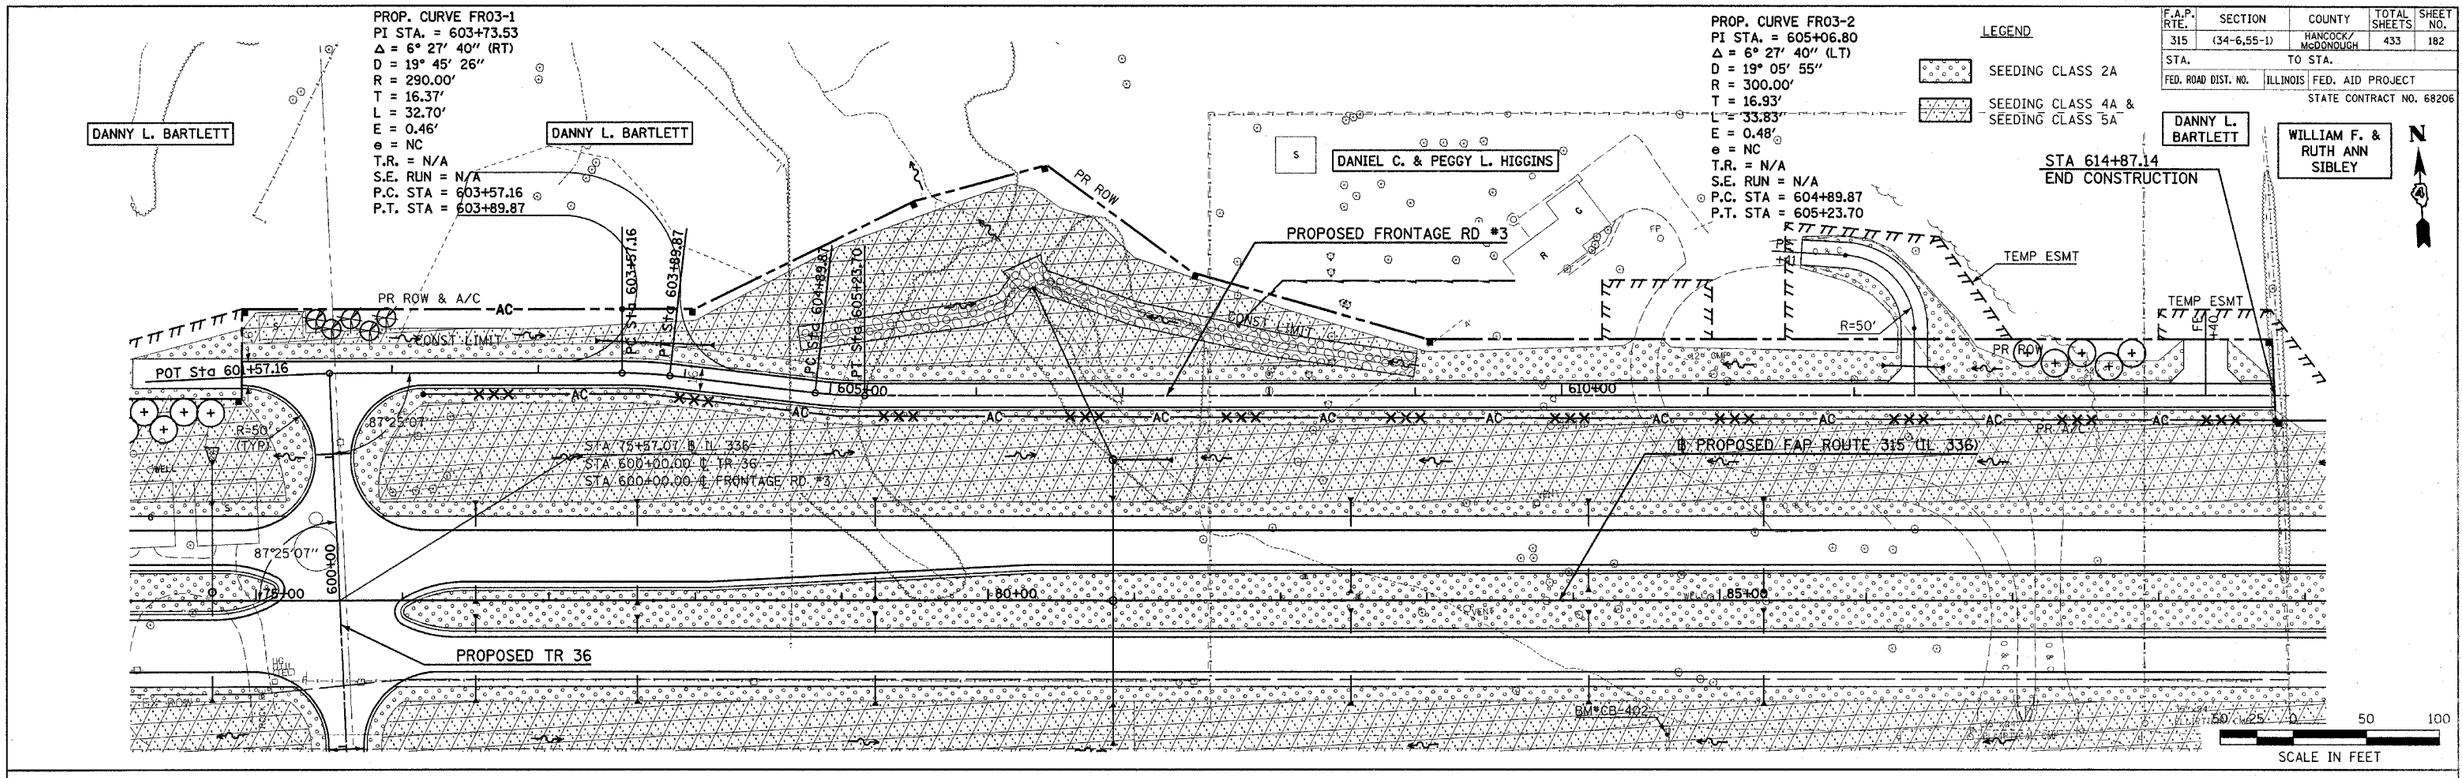

Plot Date: 7/18/2006
Plot Time: 3:31:28 PM
Plotted By: bschmidt
Pen Table: idot.tbl
Filename: I:\03033\cad\t\construction_plans\173_ls23srfr03_tr64.dgn

LANDSCAPE PLAN – FRONTAGE ROAD #3 /TR 64