STATE OF ILLINOIS
DEPARTMENT OF TRANSPORTATION

ROUTE NO.	SECTION	COUNTY	TOTAL SHEETS	SHEET NO.
F.A.P. 315	34-6, 55-1	HANCOCK	433	206
FED. ROAD DIST. NO. 7	ILLINOIS	FED. AID PROJECT-		

SHEET NO. 8
36 SHEETS

Contract #68206

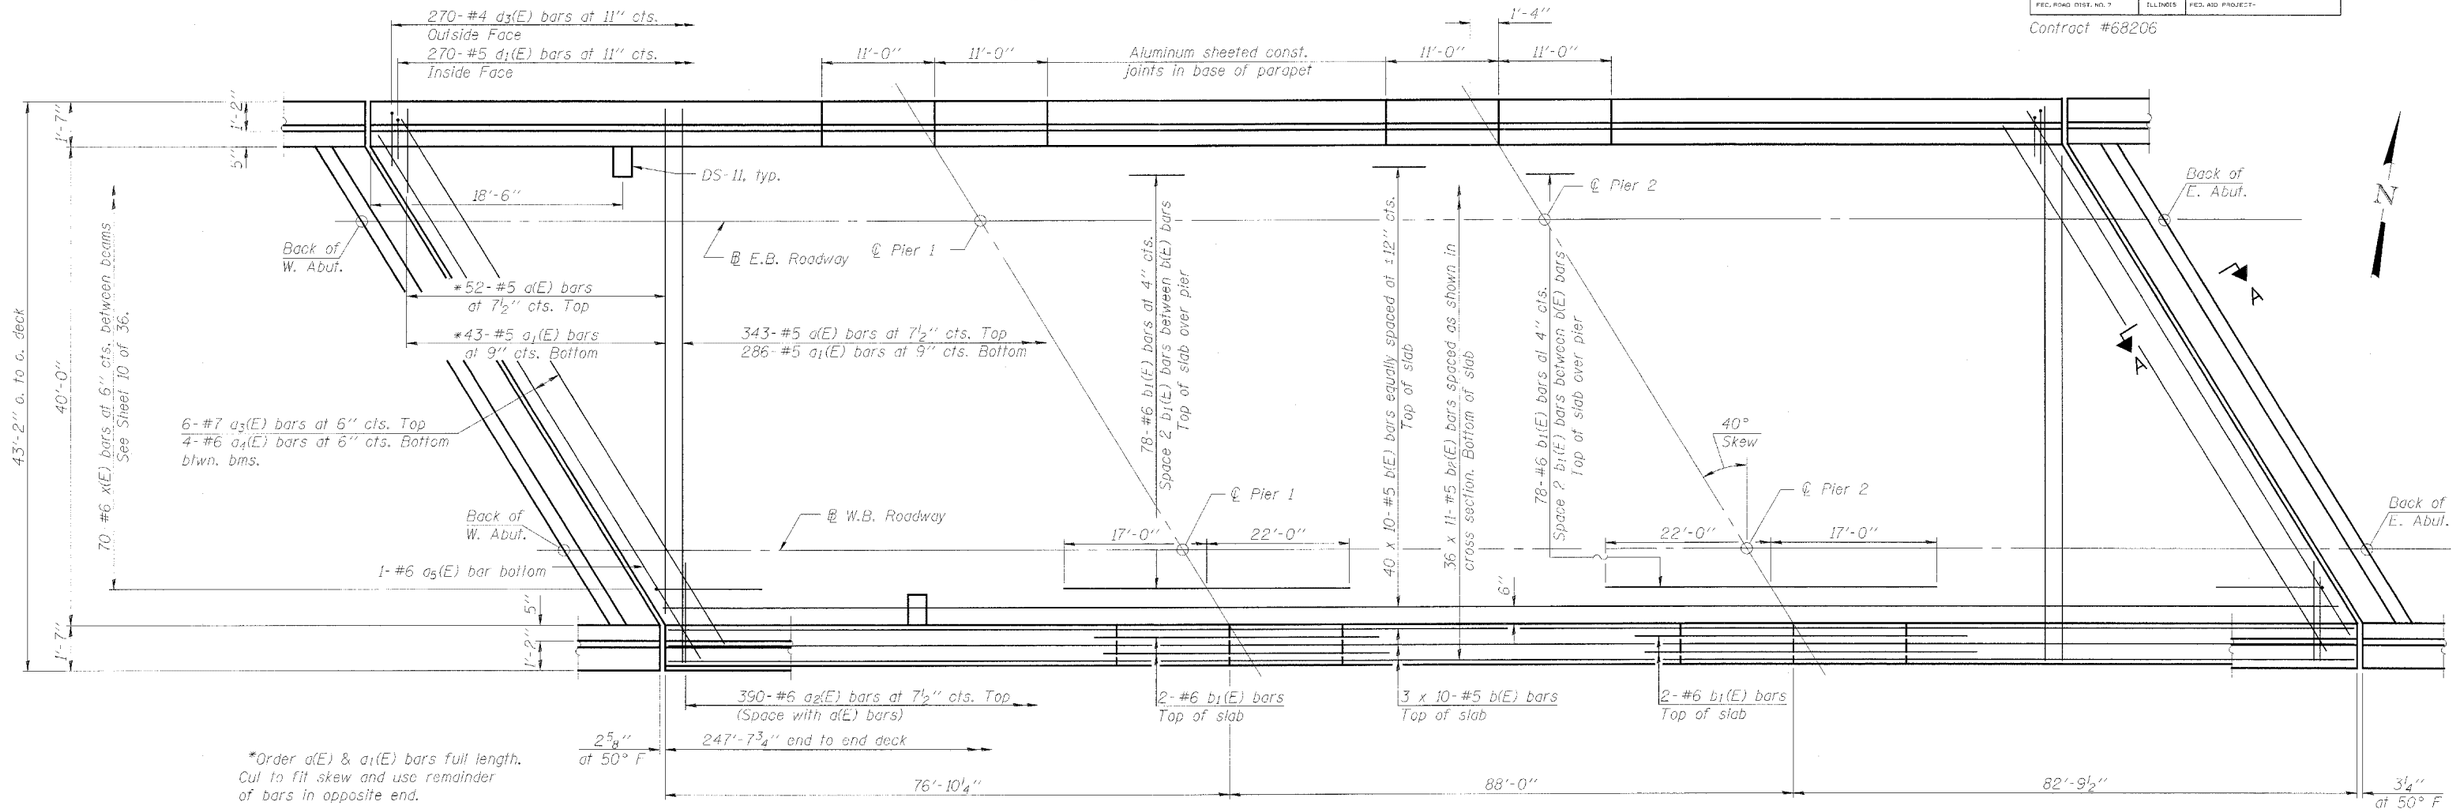

*Order d(E) & d1(E) bars full length. Cut to fit skew and use remainder of bars in opposite end.

PLAN

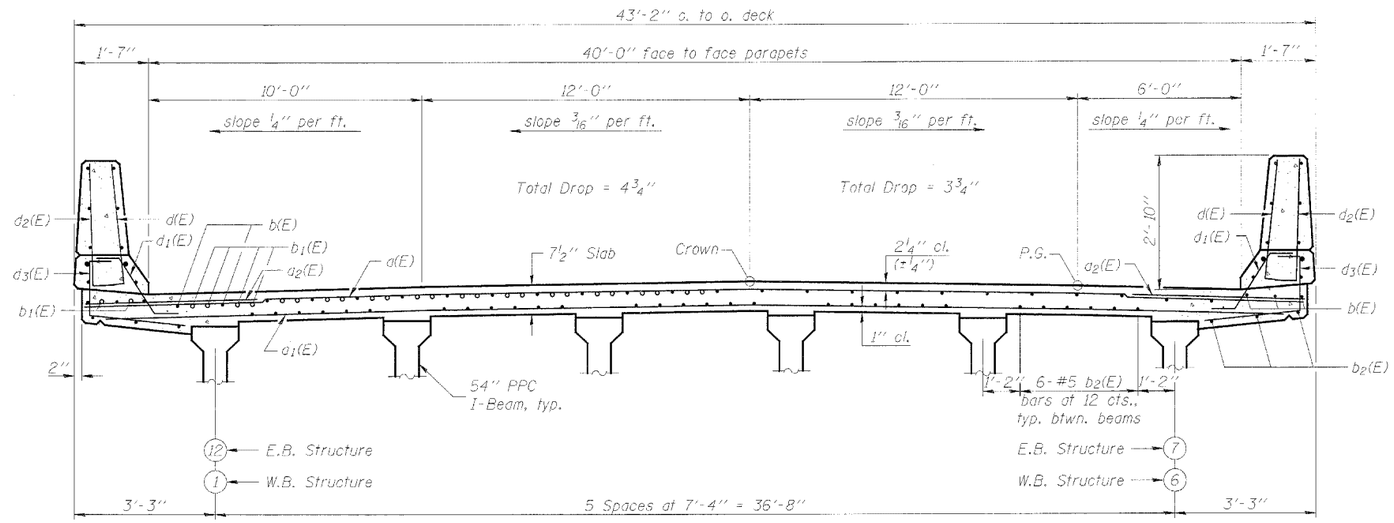

NEAR PIER

NEAR MIDSPAN

CROSS SECTION

(W.B. Structure Looking East)
(E.B. Structure Looking West)

MIN. BAR LAP

#5 bars = 3'-3"

Notes:

See sheet 9 of 36 for superstructure details and Bill of Material.

For Section A-A and diaphragm details see sheet 10 of 36.

Reinforcement bars designated (E) shall be epoxy coated.

Bars indicated thus 20 x 3-#5 etc. indicates 20 lines of bars with 3 lengths per line.

See sheet 9 of 36 for parapet reinforcement.

DESIGNED	KLH
CHECKED	FML
DRAWN	EML
CHECKED	KLH

HORNER & SHIFRIN, INC.
ENGINEERS ■ ARCHITECTS ■ PLANNERS

SUPERSTRUCTURE DETAILS I
ILLINOIS ROUTE 336 OVER
EAST FORK OF THE LAMOINE RIVER
F.A.P. ROUTE 315 - SECTION 34-6, 55-1
HANCOCK COUNTY; STA. 1432+02.61
STRUCTURE NO. 034-0511 (E.B.)
STRUCTURE NO. 034-0512 (W.B.)