F.A.P. RTE.	SECTION	COUNTY	TOTAL SHEETS	SHEET NO.
315	(34-6,55-1)	HANCOCK/ McDONOUGH	433	309
STA. 1433+29.28		TO STA. 1434+00.00		
FED. ROAD DIST. NO.	ILLINOIS	FED. AID PROJECT		
		STATE CONTRACT NO. 68206		

FINAL SURVEY	SURVEYED	BY	DATE
NOTE BOOK	PLOTTED		
	TEMPLATE		
NO.	AREAS		
	AREAS CHECKED		

STAGE 1	
CUT (EARTH) =	340
CUT (ROCK) =	0
FILL =	1270
TOPSOIL =	29
UNSUITABLE =	

STAGE 2	
CUT (EARTH) =	253
CUT (ROCK) =	0
FILL =	730
TOPSOIL =	22
UNSUITABLE =	

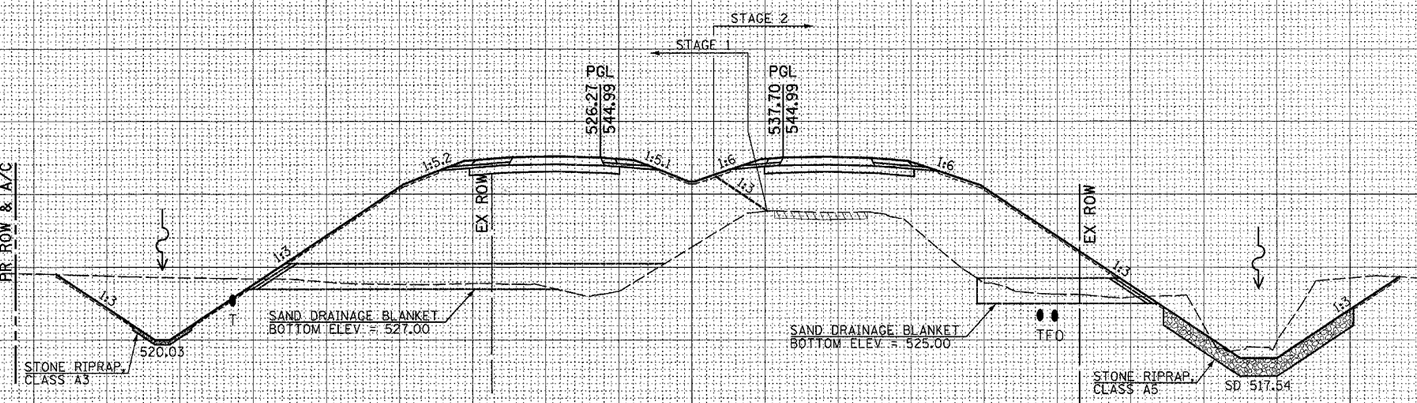

STAGE 1	
CUT (EARTH) =	0
CUT (ROCK) =	0
FILL =	1196
TOPSOIL =	25
UNSUITABLE =	

STAGE 2	
CUT (EARTH) =	0
CUT (ROCK) =	0
FILL =	614
TOPSOIL =	12
UNSUITABLE =	

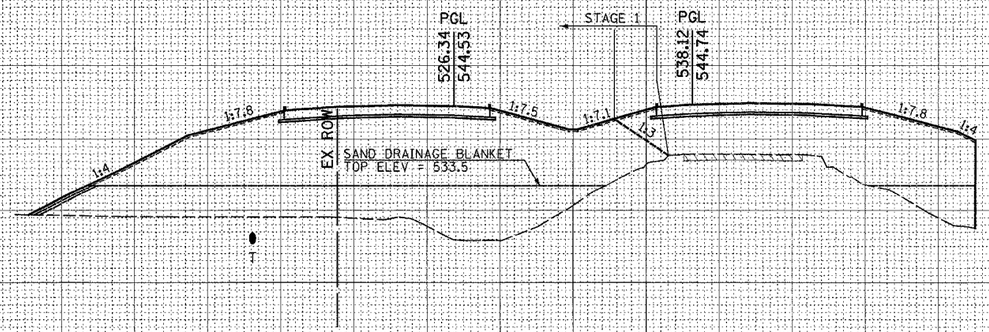

ORIGINAL SURVEY	SURVEYED	BY	DATE
NOTE BOOK	PLOTTED		
	TEMPLATE		
NO.	AREAS		
	AREAS CHECKED		

Plot Date: 7/18/2006
Plot Time: 3:36:07 PM
Plotted By: bschmidt
Pen Tables: ctb1.tbl
Filename: h:\0315\plan\construction plans\236xsendrinfap.dgn

FAP ROUTE 315 (IL 336) CROSS SECTIONS STA 1433+29.28 TO 1434+00.00