F.A.P. RTE.	SECTION	COUNTY	TOTAL SHEETS	SHEET NO.
315	(34-6,55-1)	HANCOCK/ McDONOUGH	433	326

STA. 8+00.00 TO STA. 8+00.00

FED. ROAD DIST. NO. | ILLINOIS | FED. AID PROJECT

STATE CONTRACT NO. 68206

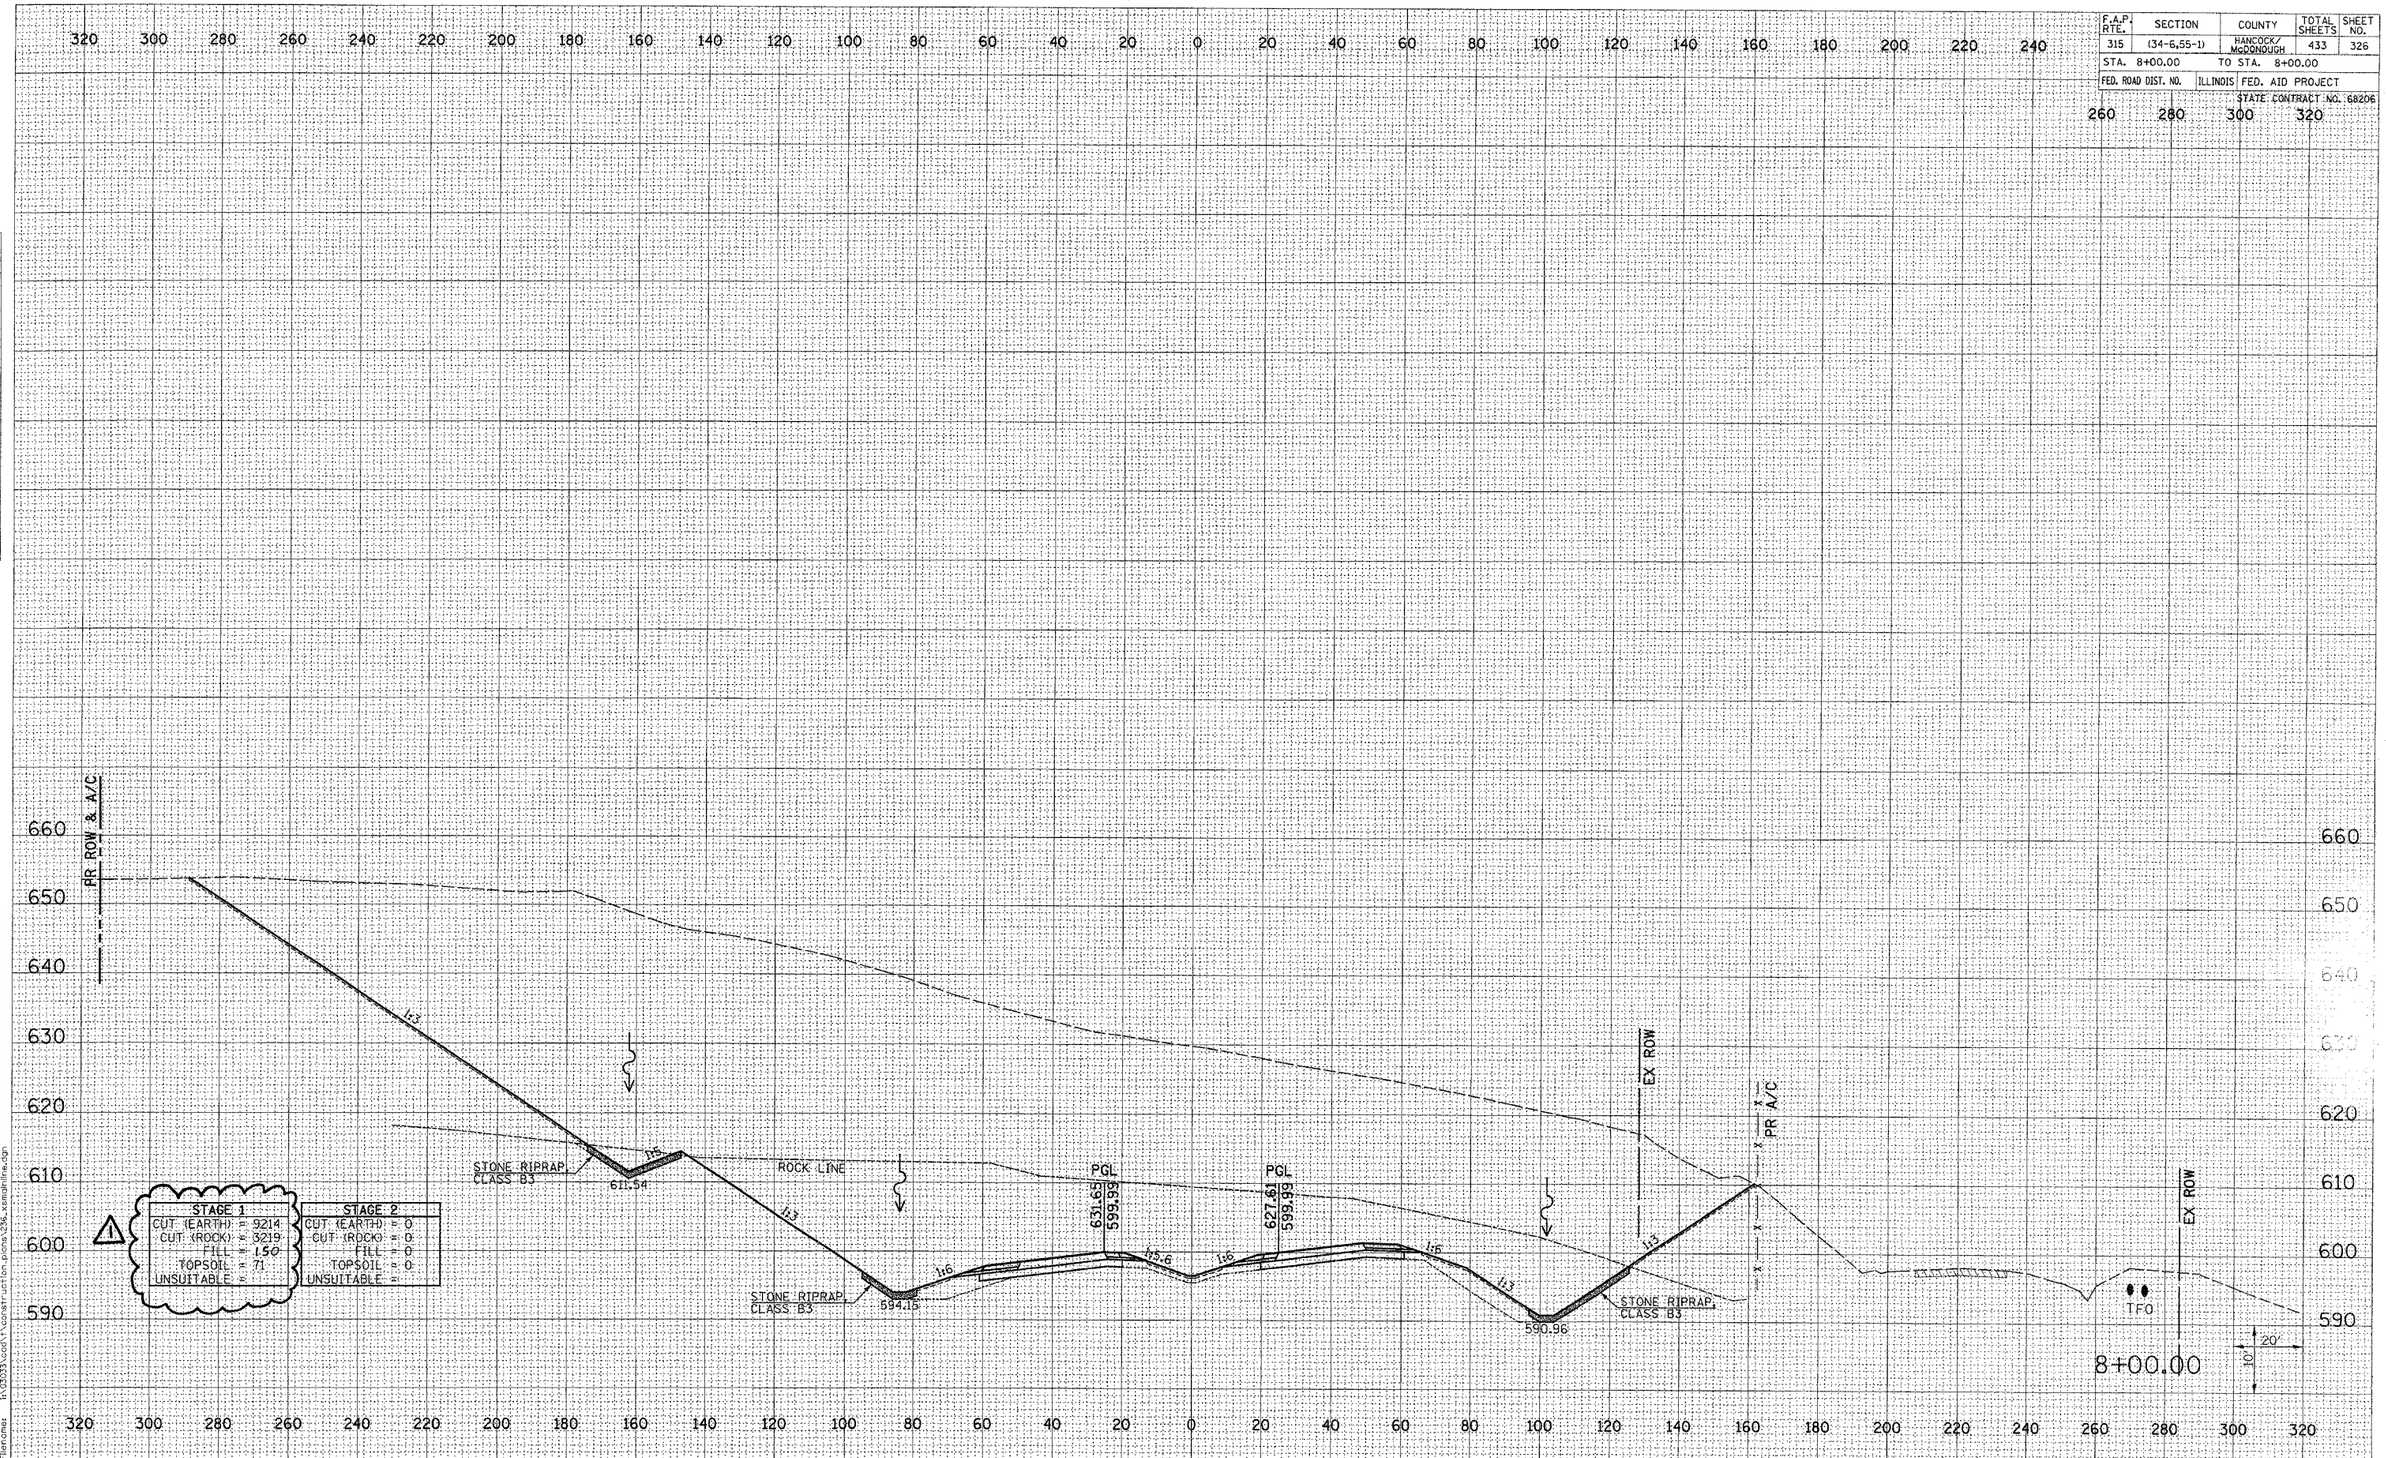

FINAL SURVEY | NOTE BOOK NO. | SURVEYED | PLOTTED | TEMPLATE | AREAS | AREAS CHECKED | BY | DATE

ORIGINAL SURVEY | NOTE BOOK NO. | SURVEYED | PLOTTED | TEMPLATE | AREAS | AREAS CHECKED | BY | DATE

Plot Date: 8/20/2006
Plot Time: 12:50:26 PM
Plotted By: sdonahue
Pen Table: ldot.tbl
Filename: I:\03033\cad\t\construction plans\236_xsmainline.dgn

REVISED 11/1/06

FAP ROUTE 315 (IL 336) CROSS SECTIONS STA 8+00.00 TO 8+00.00