F.A.P. RTE.	SECTION	COUNTY	TOTAL SHEETS	SHEET NO.
315	(34-6,55-1)	HANCOCK/ McDONOUGH	433	353
STA. 50+00.00		TO STA. 51+00.00		
FED. ROAD DIST. NO.	ILLINOIS	FED. AID PROJECT		
STATE CONTRACT NO. 68206				

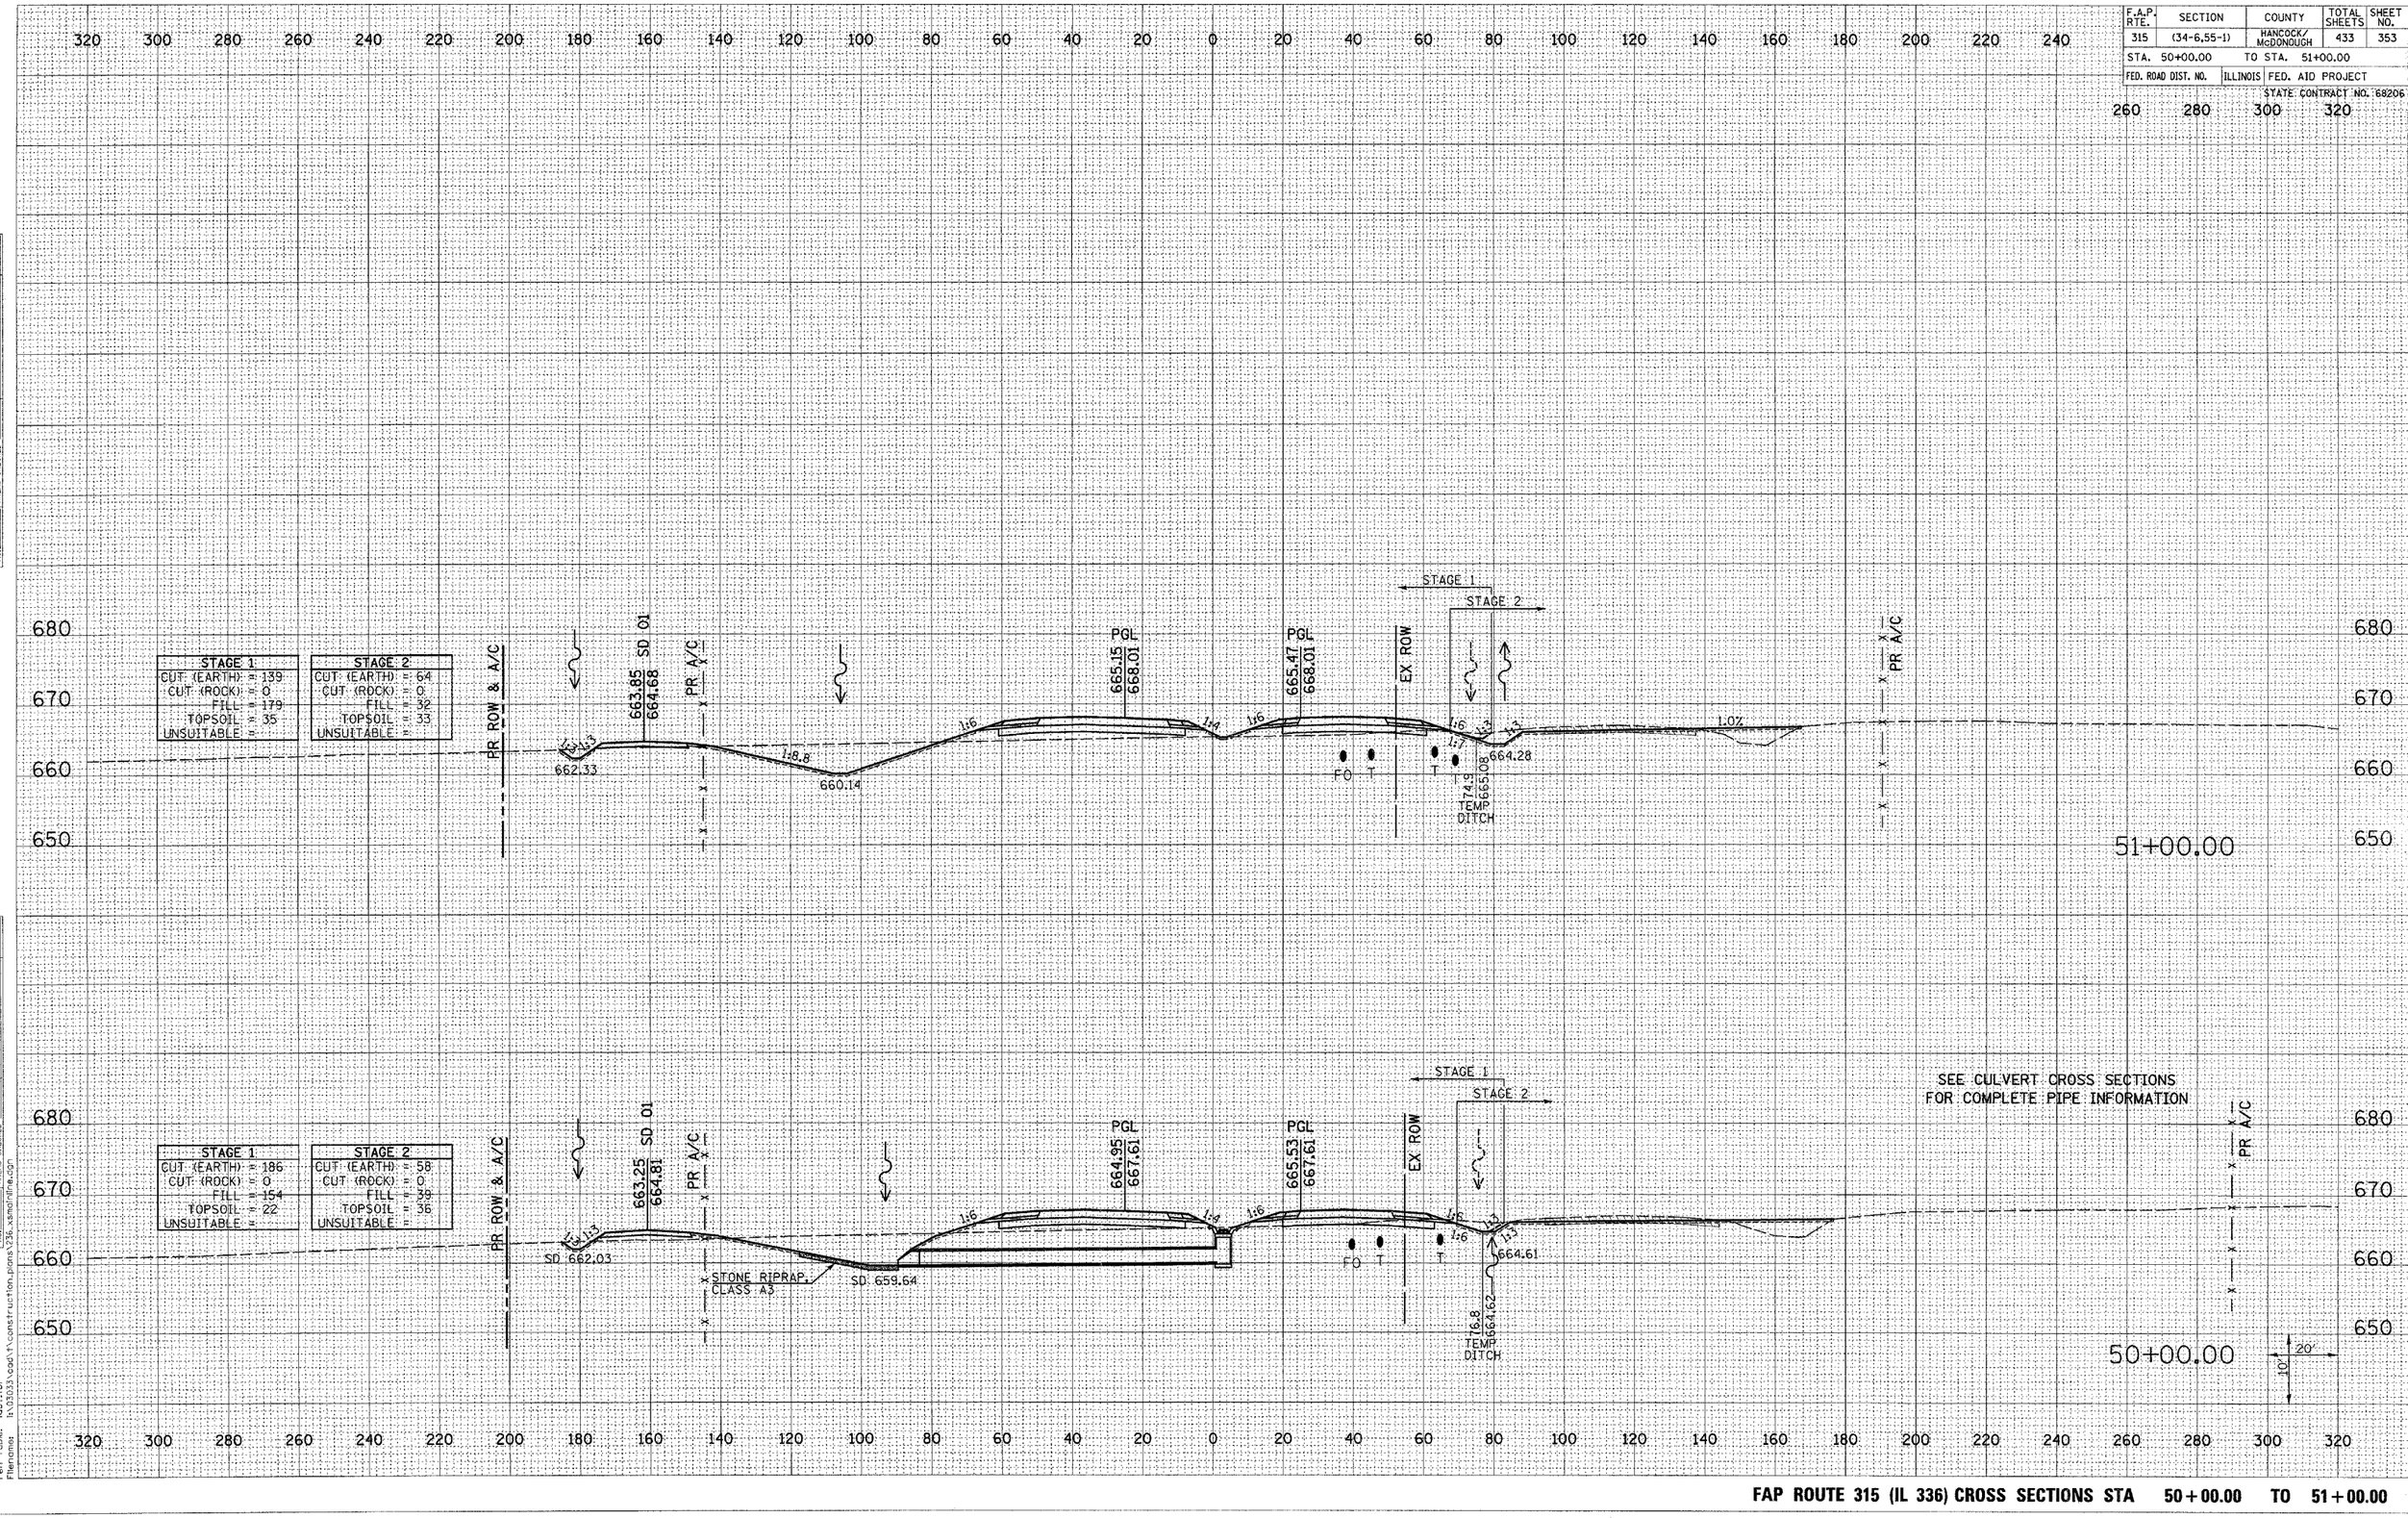

FINAL SURVEY — NOTE BOOK — NO. — SURVEYED — PLOTTED — TEMPLATE — AREAS — AREAS CHECKED — BY — DATE

ORIGINAL SURVEY — NOTE BOOK — NO. — SURVEYED — PLOTTED — TEMPLATE — AREAS — AREAS CHECKED — BY — DATE

Plot Date: 7/18/2006
Plot Time: 3:36:39 PM
Plotted By: bschmidt
Pen Tbl: idot.tbl
Filename: L:\projs\cad\construction_plans\23x_xsmold.dgn

FAP ROUTE 315 (IL 336) CROSS SECTIONS STA 50+00.00 TO 51+00.00