F.A.P. RTE.	SECTION	COUNTY	TOTAL SHEETS	SHEET NO.
315	(34-6,55-1)	HANCOCK/ McDONOUGH	433	354
STA. 52+00.00		TO STA. 53+00.00		
FED. ROAD DIST. NO.	ILLINOIS	FED. AID PROJECT		
STATE CONTRACT NO. 68206				

FINAL SURVEY | NOTE BOOK | SURVEYED | PLOTTED | TEMPLATE | AREAS | CROSS CHECKED | NO. | BY | DATE

ORIGINAL SURVEY | NOTE BOOK | SURVEYED | PLOTTED | TEMPLATE | AREAS | CROSS CHECKED | NO. | BY | DATE

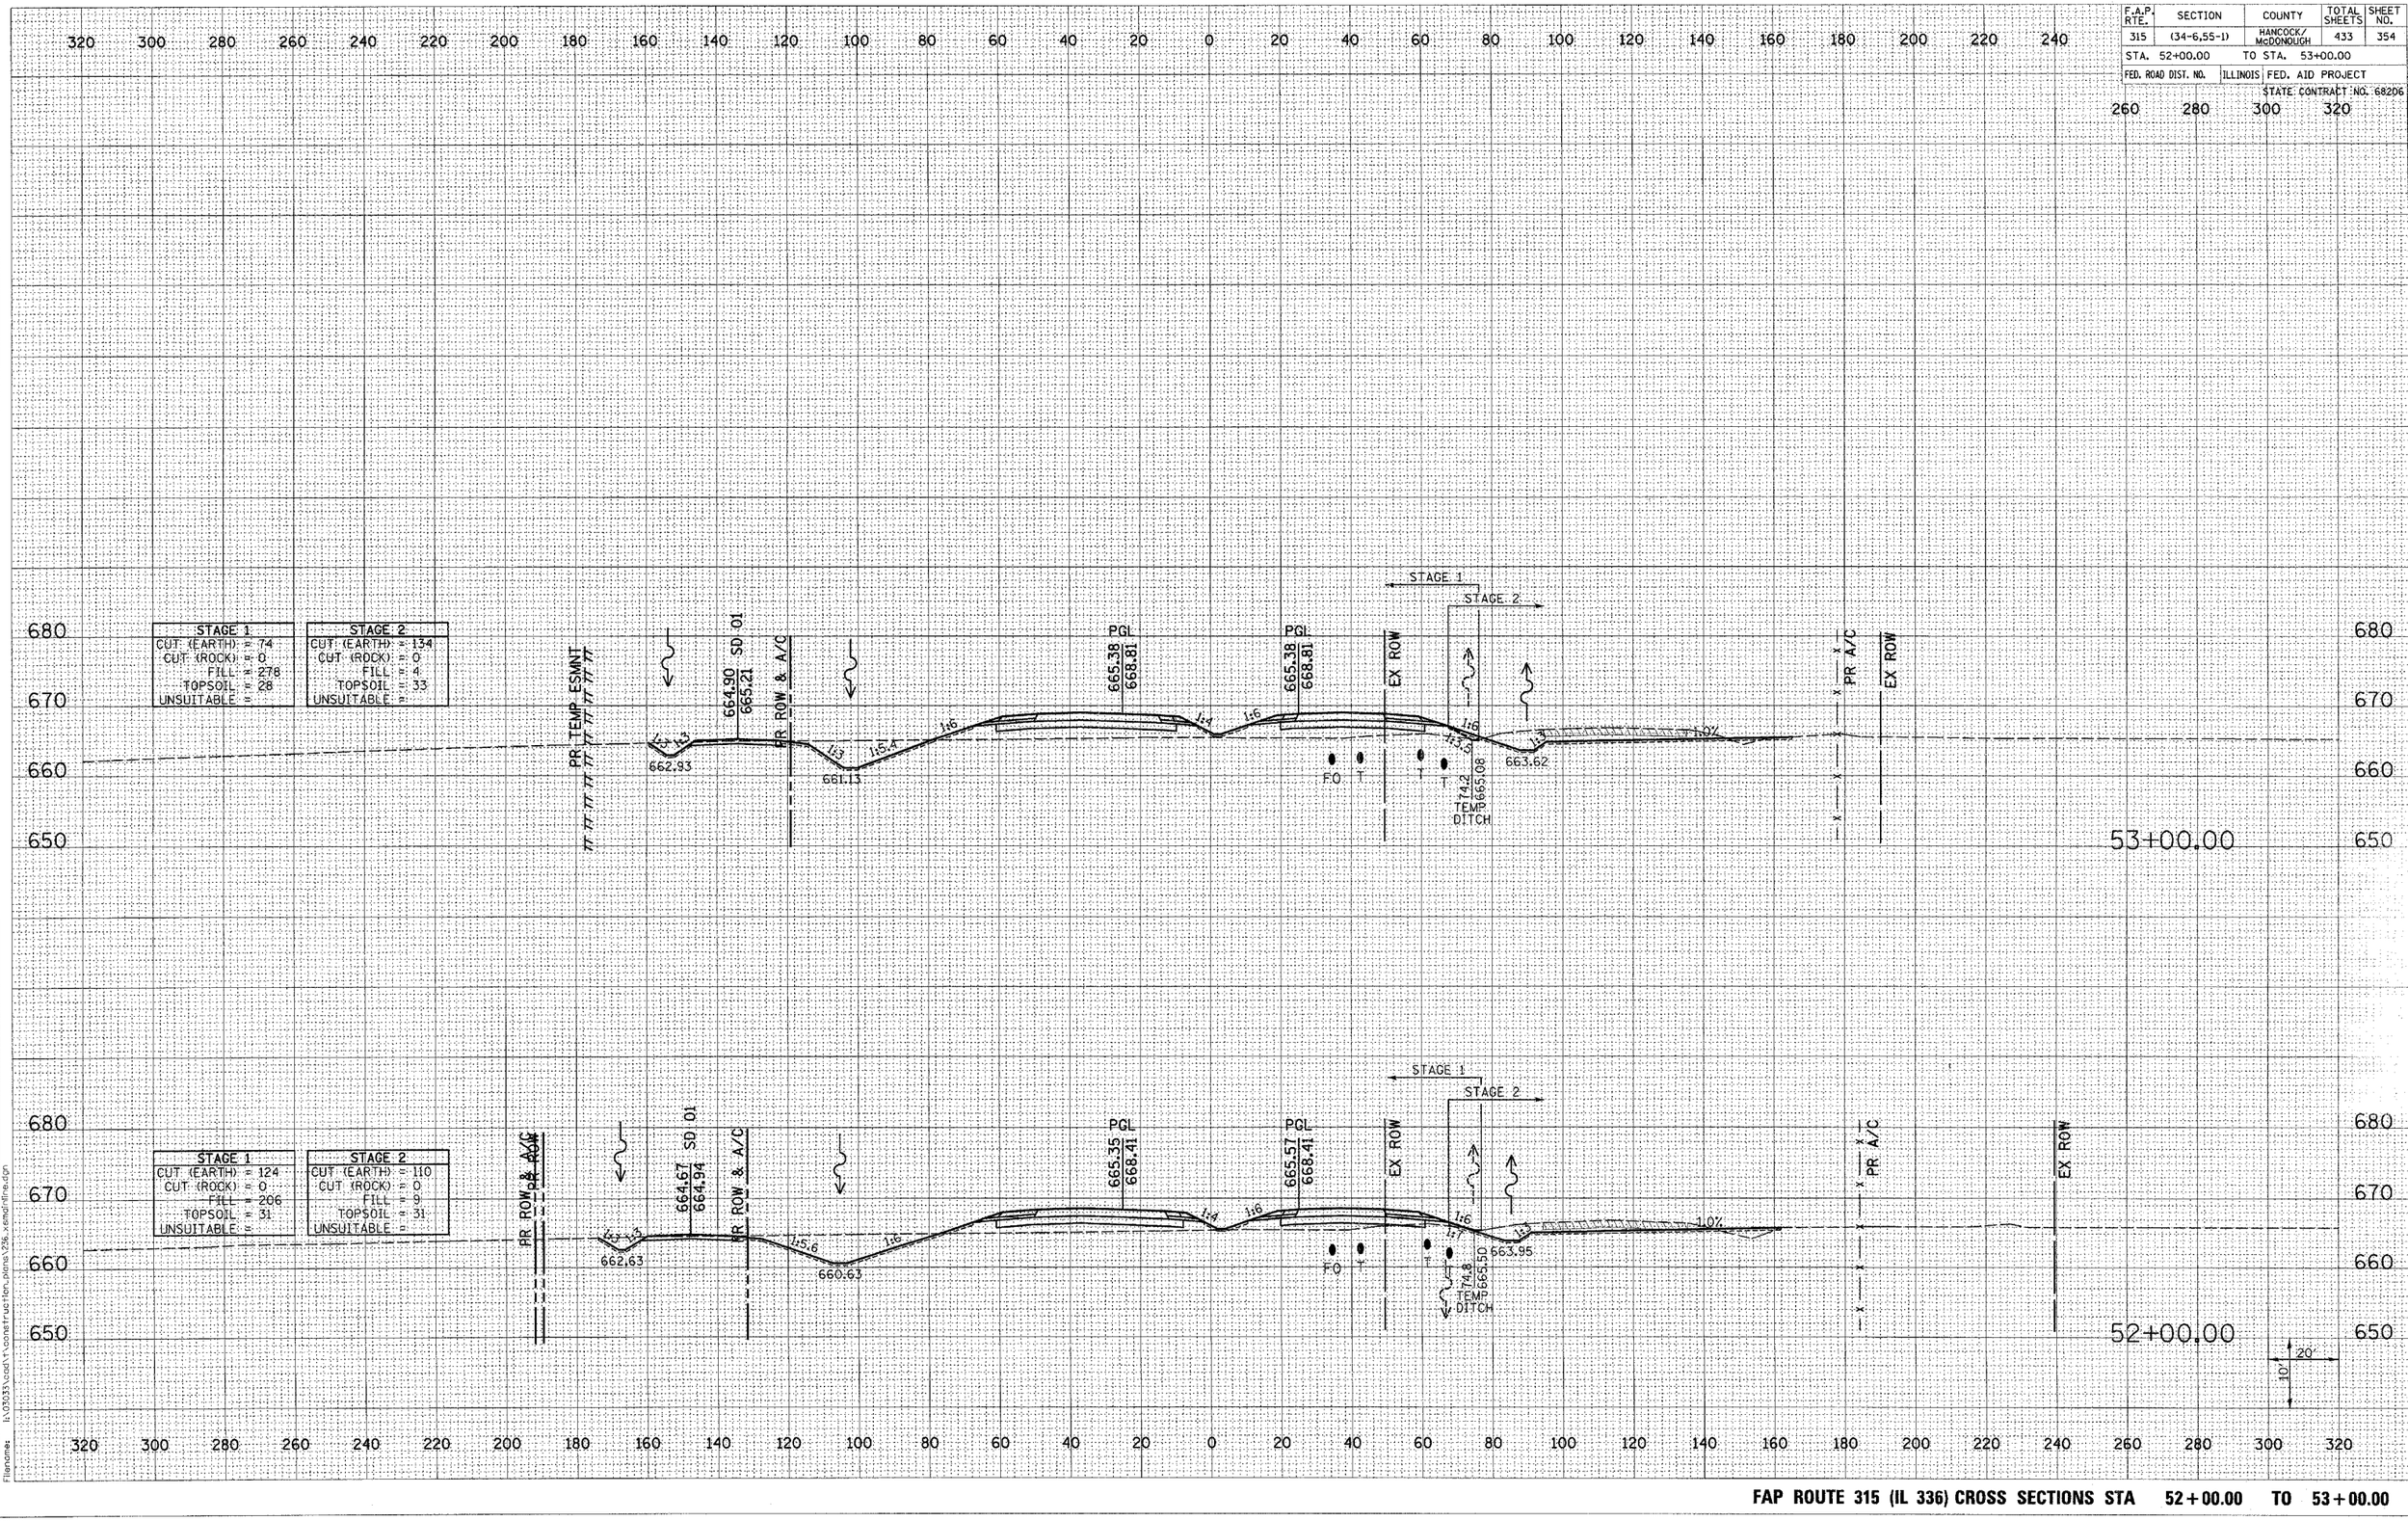

Plot Date: 7/8/2006
Plot Time: 3:36:40 PM
Plotted By: pschmidt
Pen Table: ldot.tbl
Filename: IL1053\roadway\construction_plans\28a_xsmdfinal.dgn

FAP ROUTE 315 (IL 336) CROSS SECTIONS STA 52+00.00 TO 53+00.00