F.A.P. RTE.	SECTION	COUNTY	TOTAL SHEETS	SHEET NO.
315	(34-6,55-1)	HANCOCK/ McDONOUGH	433	357
STA. 58+00.00		TO STA. 60+00.00		
FED. ROAD DIST. NO.	ILLINOIS	FED. AID PROJECT		
STATE CONTRACT NO. 68206				

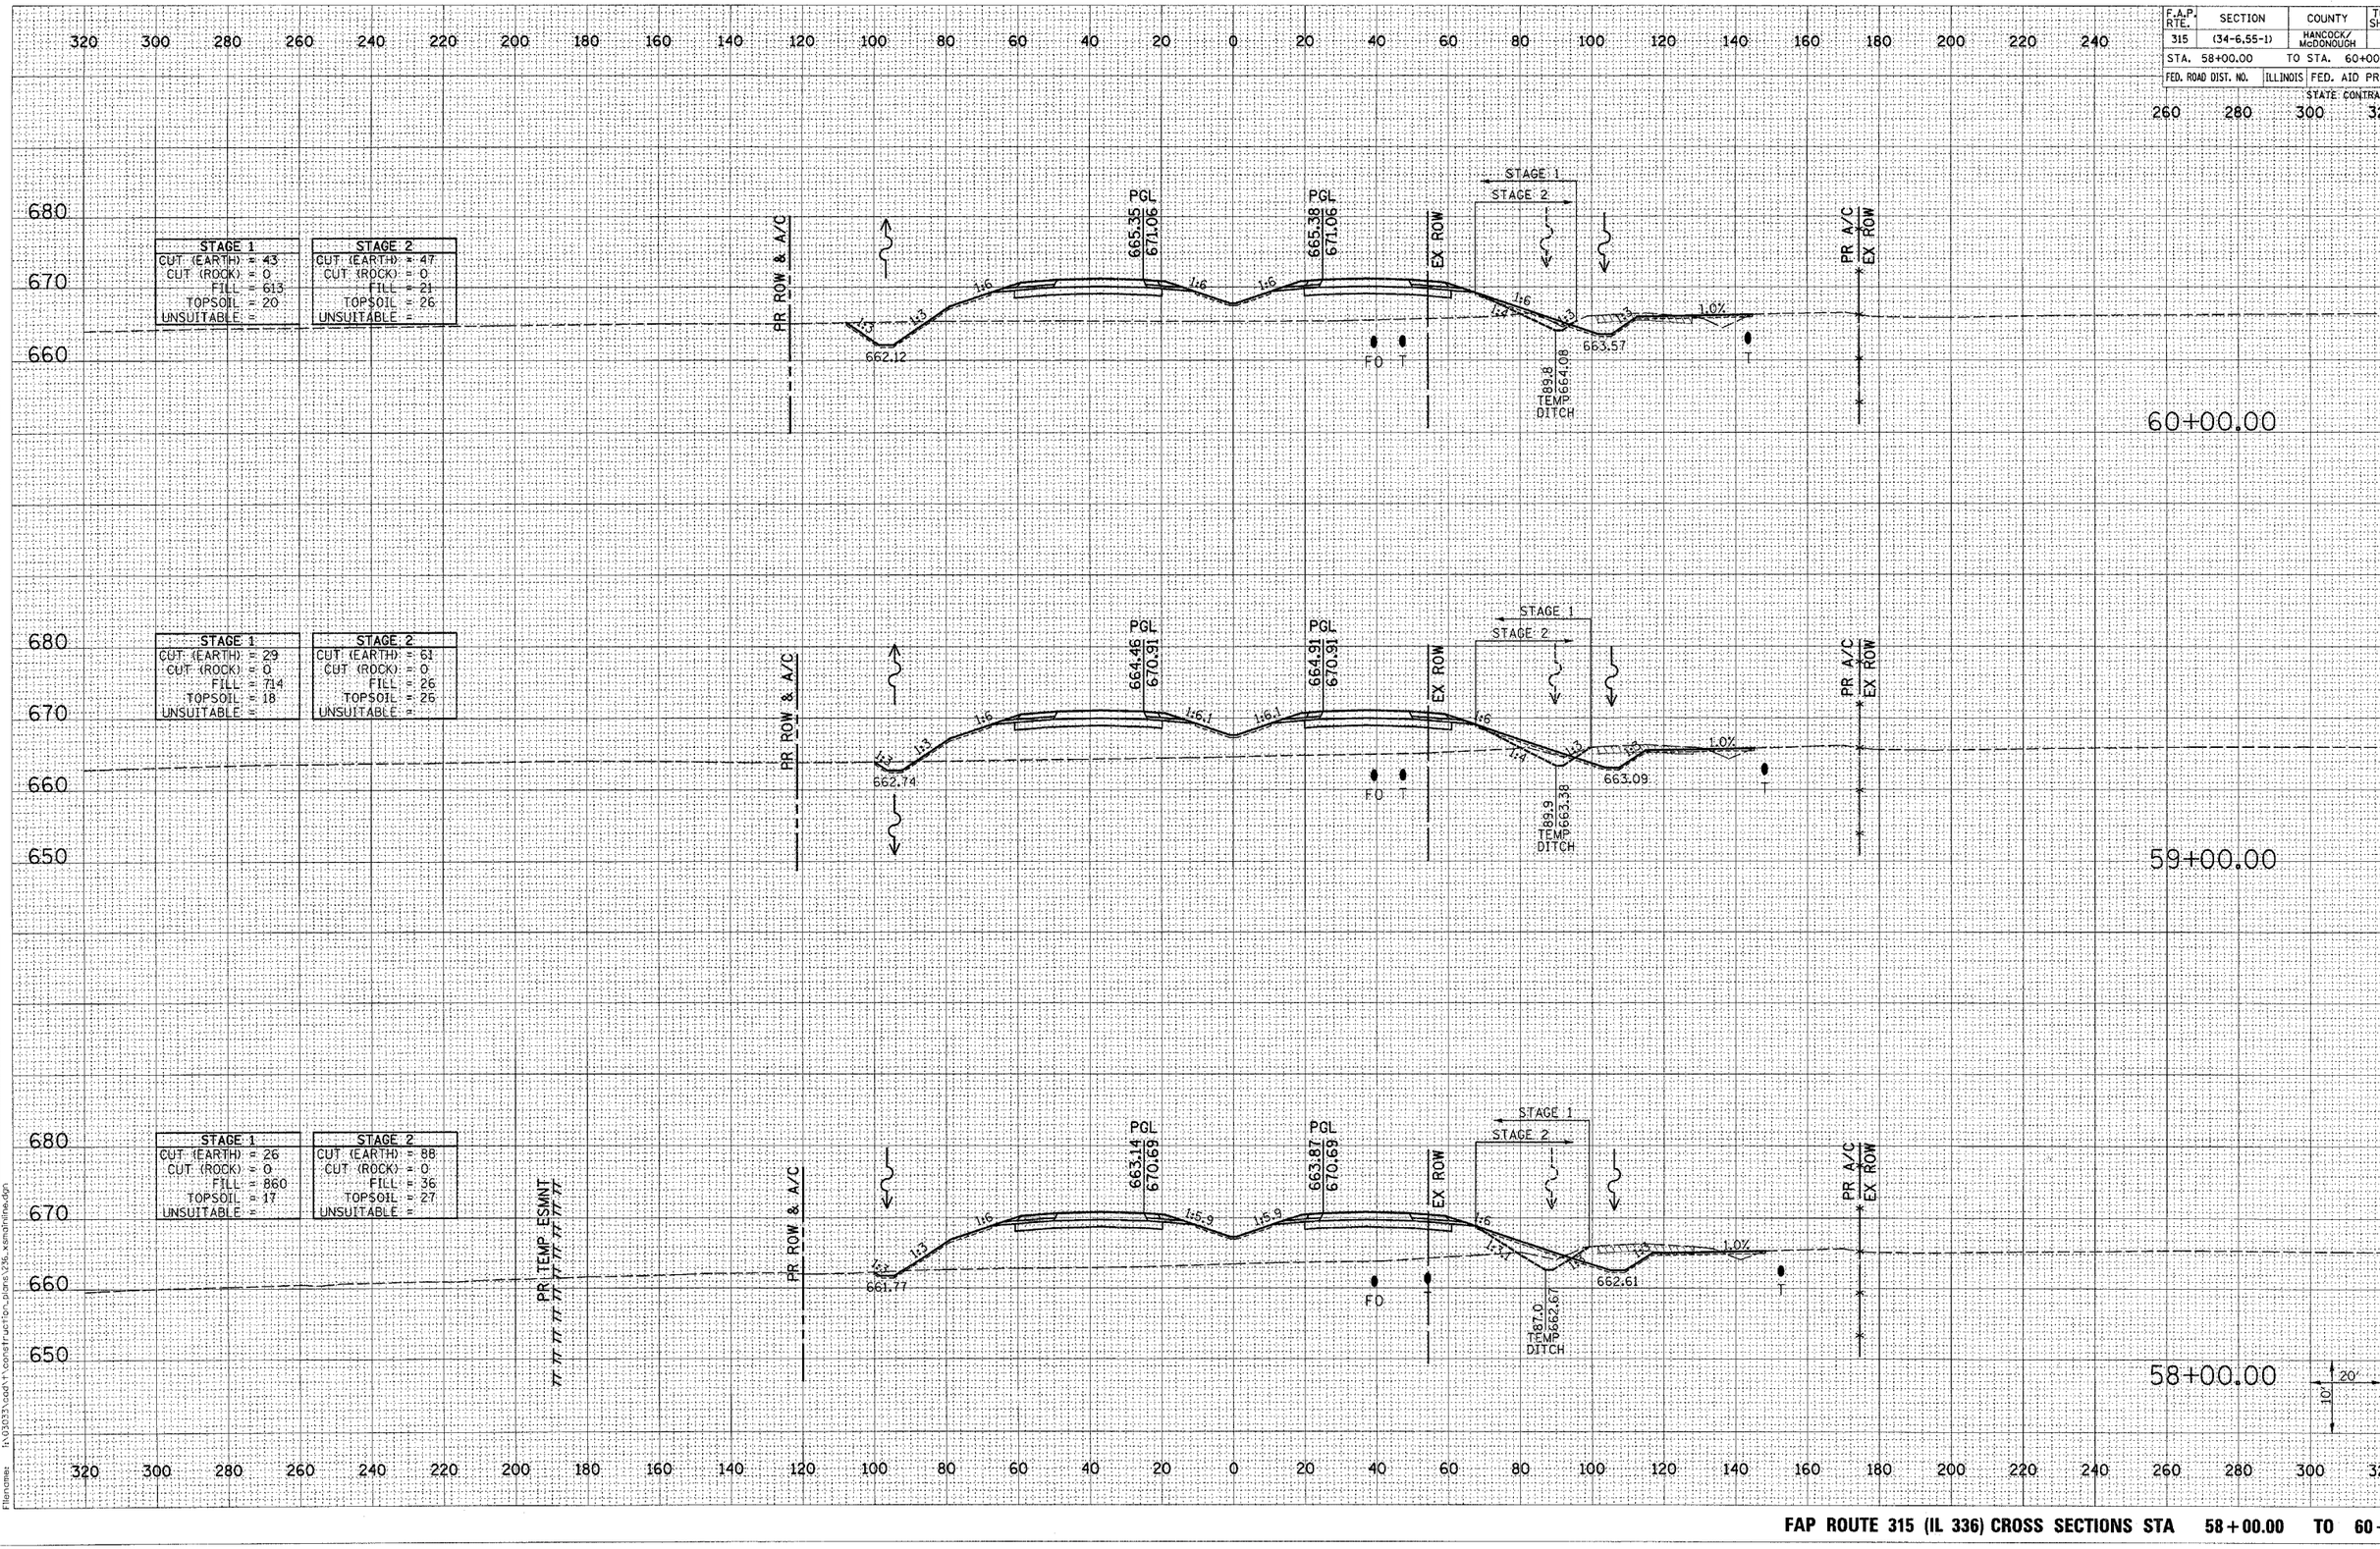

FAP ROUTE 315 (IL 336) CROSS SECTIONS STA 58+00.00 TO 60+00.00

FINAL SURVEY — NOTE BOOK — NO. — SURFACED — PLOTTED — TEMPLATE — AREAS — AREAS CHECKED — BY — DATE

ORIGINAL SURVEY — NOTE BOOK — NO. — SURFACED — PLOTTED — TEMPLATE — AREAS — AREAS CHECKED — BY — DATE

Plot Date: 7/8/2006
Plot Time: 3:16:42 PM
Plotted By: bashmit
Pen Table: fdot.tbl
Filename: h:\0135\sheet\construction_plans\236_xsmdhrnew.dgn