F.A.P. RTE.	SECTION	COUNTY	TOTAL SHEETS	SHEET NO.
315	(34-6,55-1)	HANCOCK/ McDONOUGH	433	379
STA. 98+00.00		TO STA. 99+00.00		
FED. ROAD DIST. NO.		ILLINOIS	FED. AID PROJECT	

STATE CONTRACT NO. 68206

STAGE 1	
CUT (EARTH) =	76
CUT (ROCK) =	0
FILL =	271
TOPSOIL =	21
UNSUITABLE =	

STAGE 2	
CUT (EARTH) =	136
CUT (ROCK) =	0
FILL =	2
TOPSOIL =	26
UNSUITABLE =	

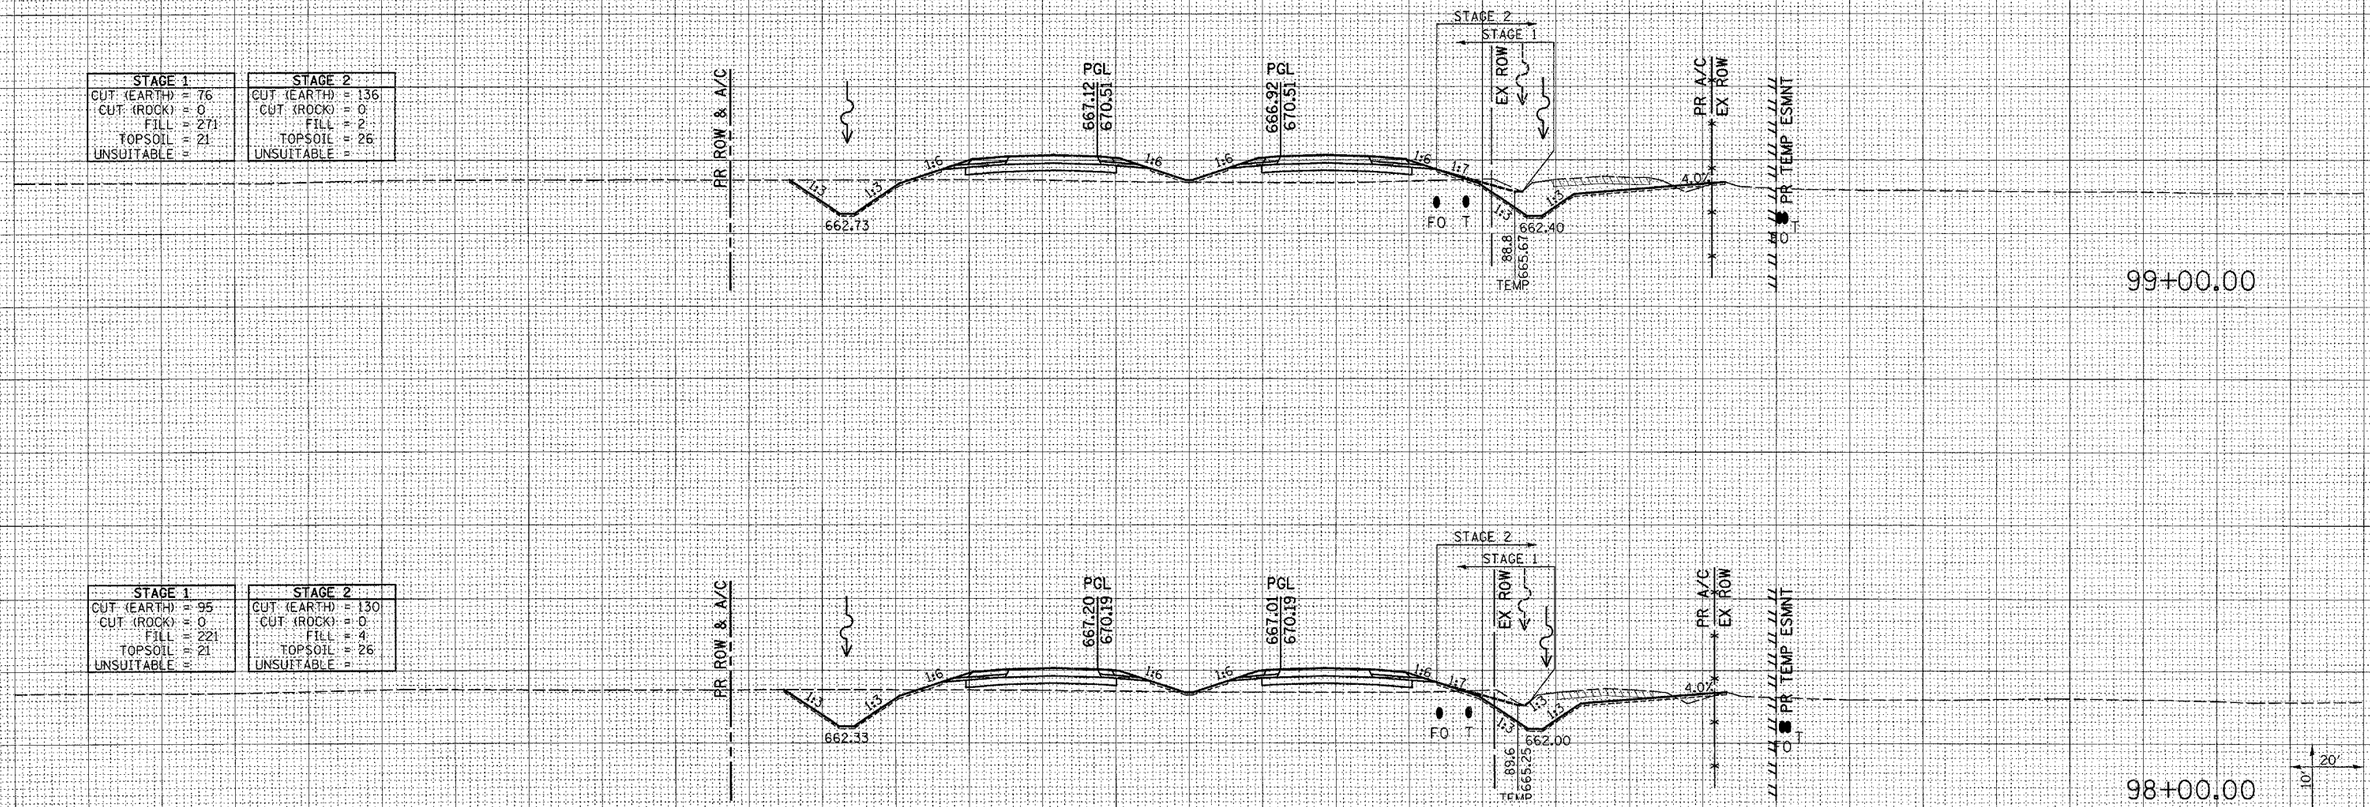

STAGE 1	
CUT (EARTH) =	95
CUT (ROCK) =	0
FILL =	221
TOPSOIL =	21
UNSUITABLE =	

STAGE 2	
CUT (EARTH) =	130
CUT (ROCK) =	0
FILL =	4
TOPSOIL =	26
UNSUITABLE =	

FAP ROUTE 315 (IL 336) CROSS SECTIONS STA 98+00.00 TO 99+00.00

ORIGINAL SURVEY | FINAL SURVEY
NOTE BOOK | NO.
SURVEYED | PLOTTED | TEMPLATE | AREAS | AREAS CHECKED
DATE | BY | 8"

Plot Date: 7/8/2006
Plot Time: 5:36:58 PM
Plot Scale: 3.0000 ft / in
Pen Tables Used: Default
Filename: I:\02633\roadway\construction_plans\236_xsmallnline.dgn