F.A.P. RTE.	SECTION	COUNTY	TOTAL SHEETS	SHEET NO.
315	(34-6,55-1)	HANCOCK/ McDONOUGH	433	389
STA. 117+00.00		TO STA. 118+00.00		
FED. ROAD DIST. NO.	ILLINOIS	FED. AID PROJECT		
STATE CONTRACT NO. 68206				

FINAL SURVEY	SURVEYED	BY	
NOTE BOOK	PLOTTED		DATE
NO.	TEMPLATE		
	AREAS		
	AREAS CHECKED		

ORIGINAL SURVEY	SURVEYED	BY	
NOTE BOOK	PLOTTED		DATE
NO.	TEMPLATE		
	AREAS		
	AREAS CHECKED		

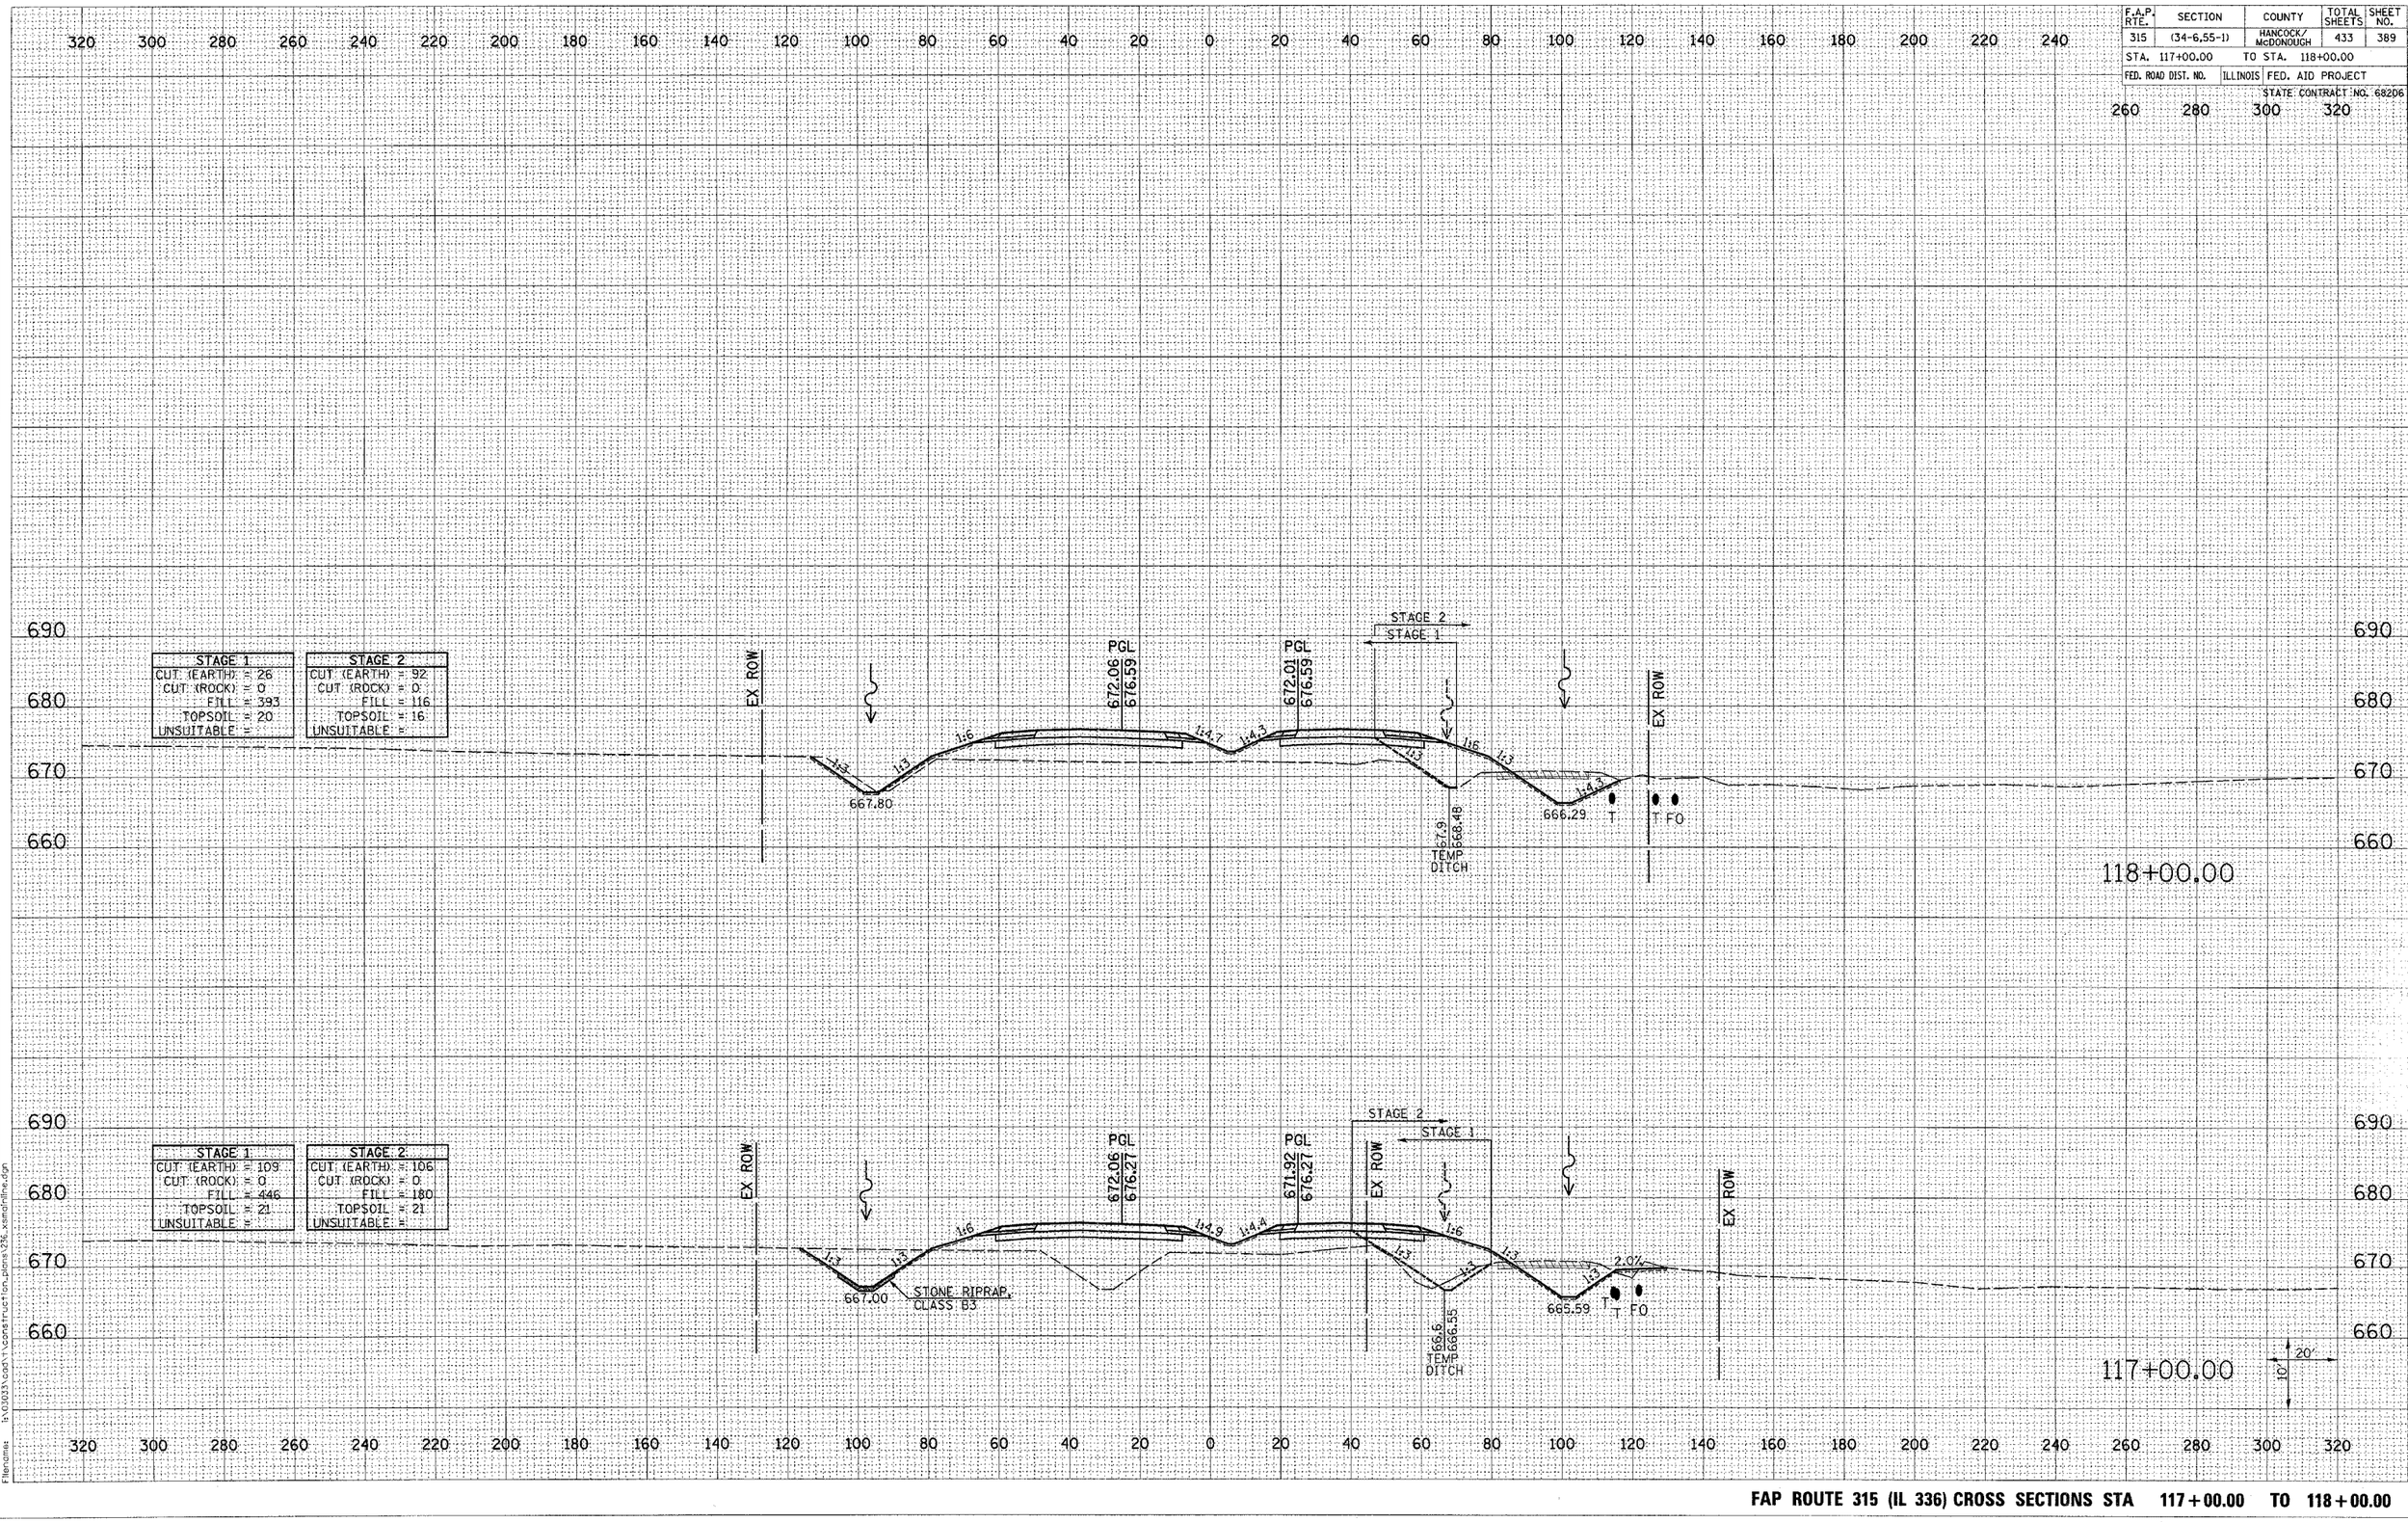

Plot Dates: 7/18/2006
Plot Time: 2:37:05 PM
Plotted By: bschmidt
Pen Table: ldot.tbl
Filename: c:\projects\cad\1_construction_plans\236_xsmdot1file.dgn

FAP ROUTE 315 (IL 336) CROSS SECTIONS STA 117+00.00 TO 118+00.00