F.A.P. RTE.	SECTION	COUNTY	TOTAL SHEETS	SHEET NO.
315	(34-6,55-1)	HANCOCK/ McDONOUGH	433	392

STA. 123+00.00 TO STA. 125+00.00

FED. ROAD DIST. NO. | ILLINOIS | FED. AID PROJECT

STATE CONTRACT NO. 68206

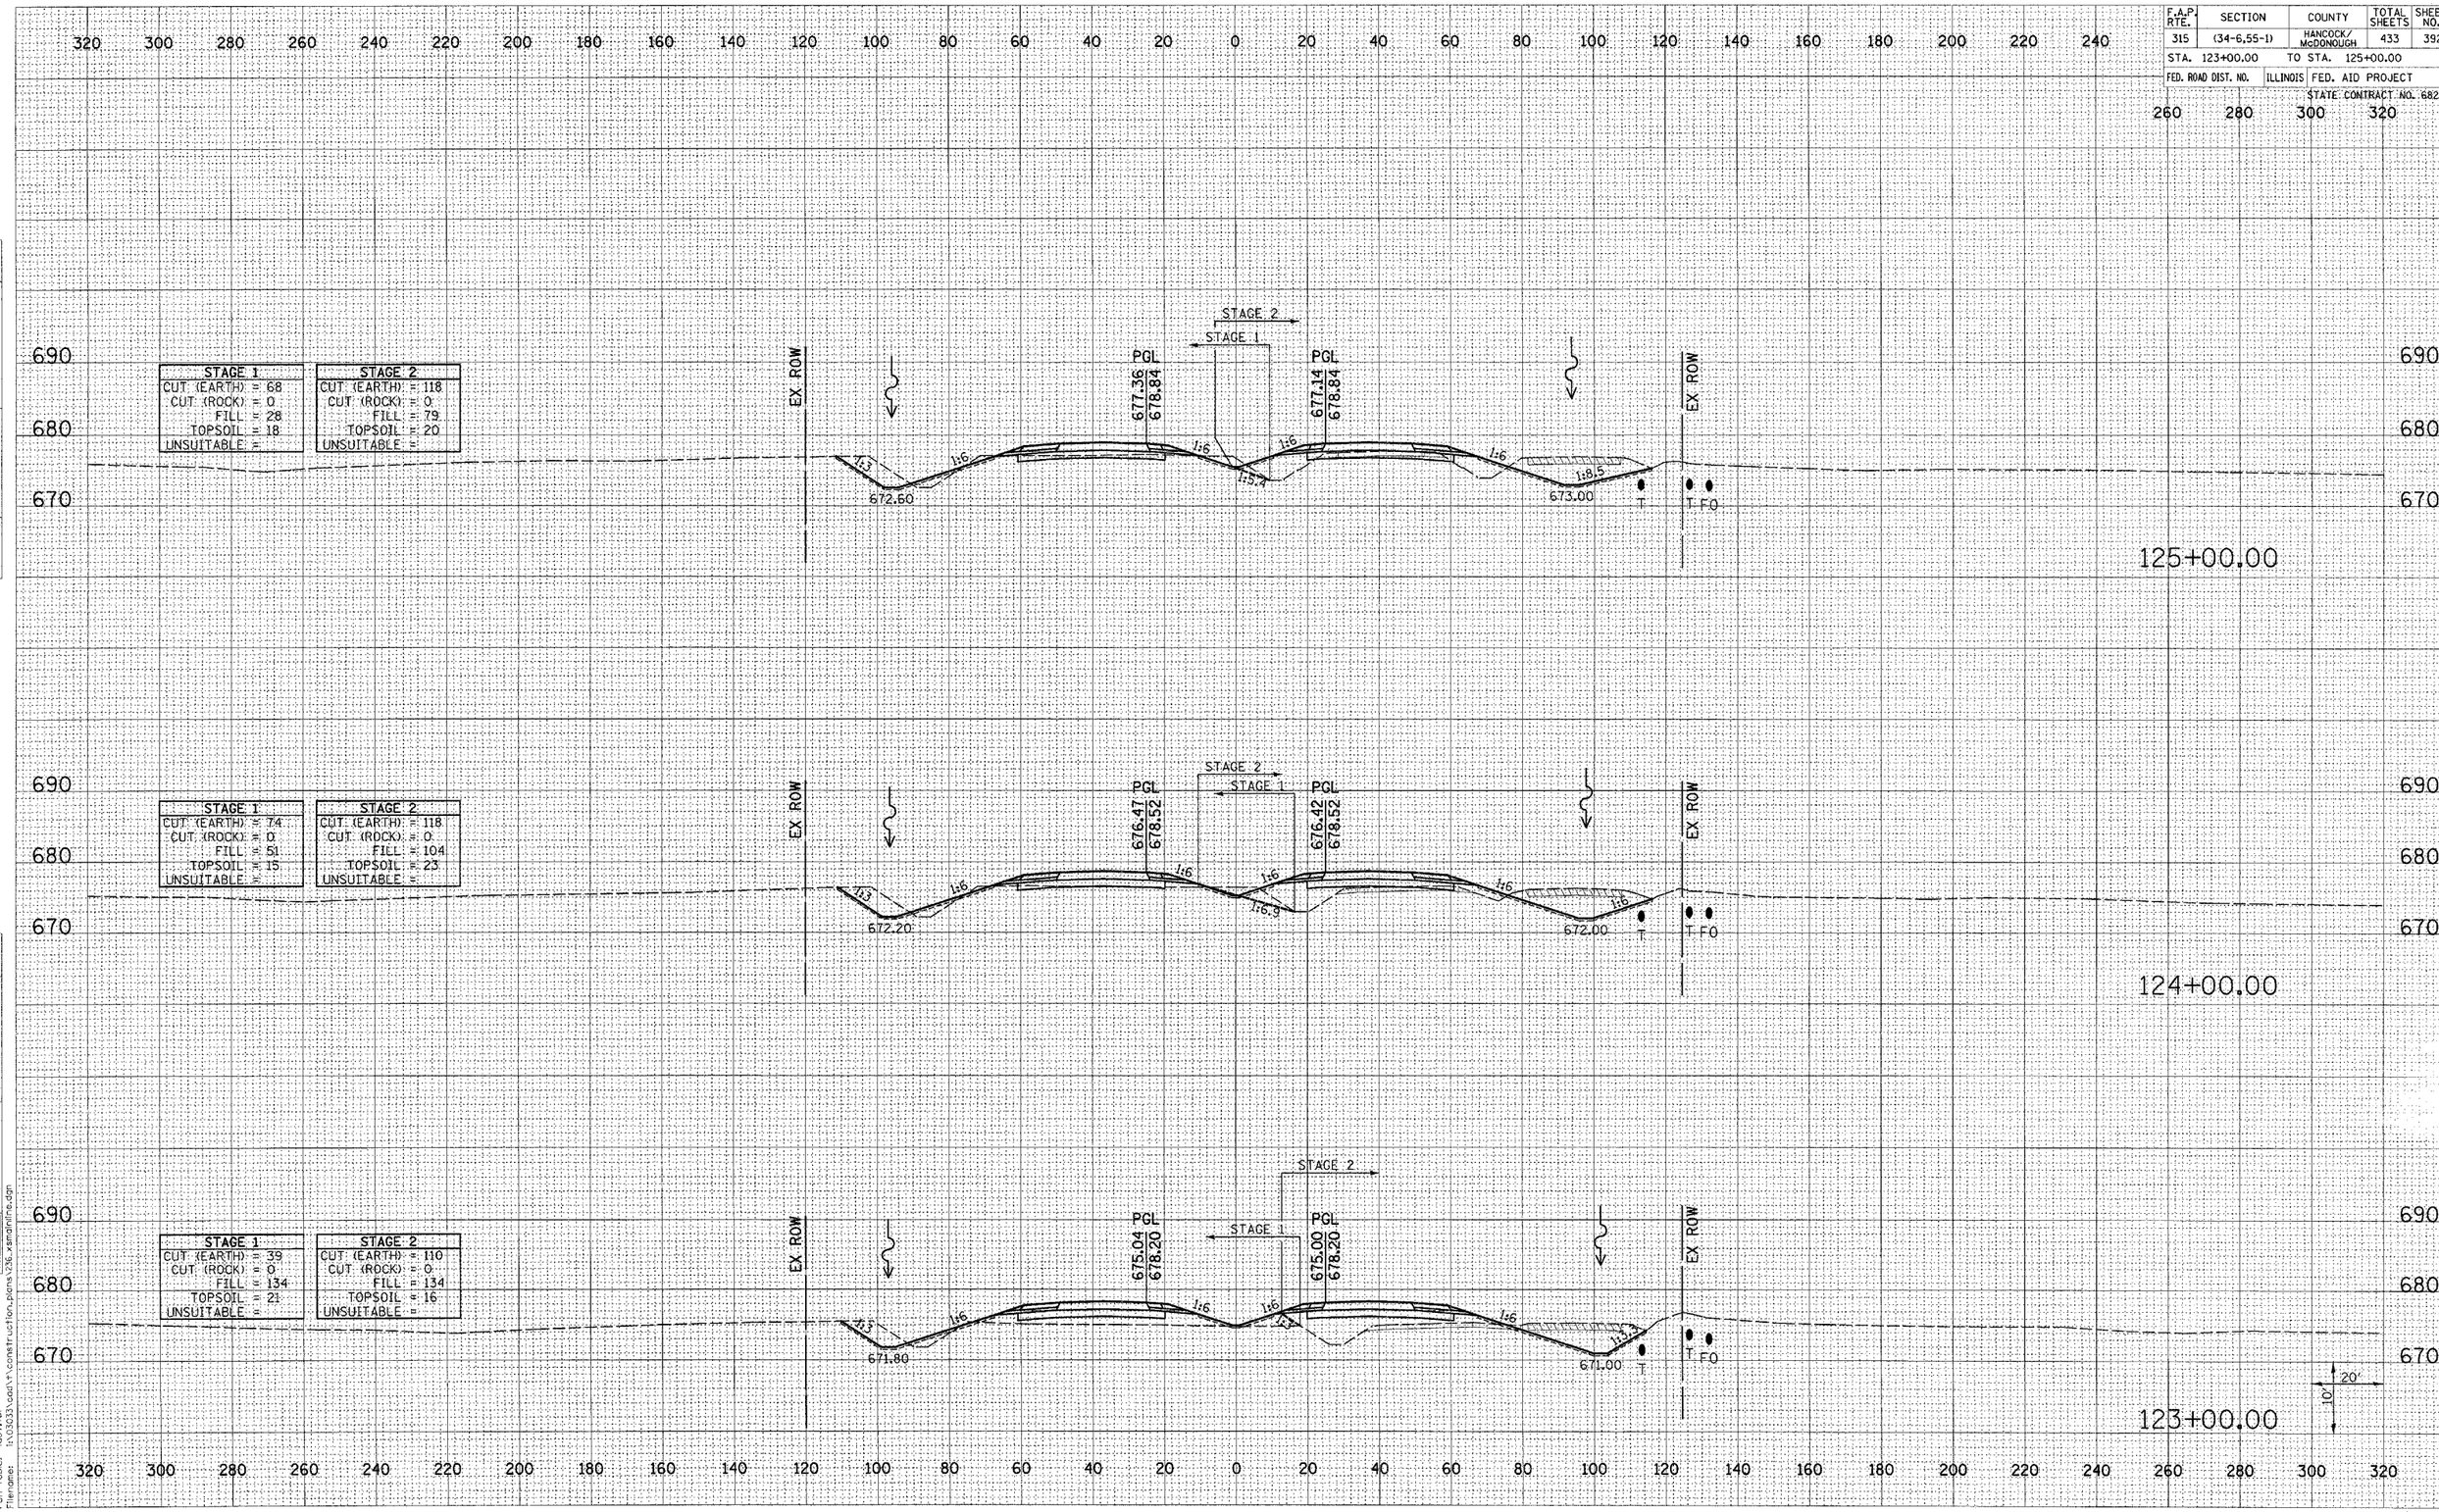

FAP ROUTE 315 (IL 336) CROSS SECTIONS STA 123+00.00 TO 125+00.00

Plot Date: 7/18/2006
Plot Time: 3:37:07 PM
Plotted By: bschmidt
Pen Table: idot.tbl
Filename: I:\03033\cad\t\construction_plans\236_xsmainline.dgn