F.A.P. RTE.	SECTION	COUNTY	TOTAL SHEETS	SHEET NO.
315	(34-6.55-1)	HANCOCK/ McDONOUGH	433	393

STA. 126+00.00 TO STA. 128+00.00

FED. ROAD DIST. NO. | ILLINOIS | FED. AID PROJECT

STATE CONTRACT NO. 68206

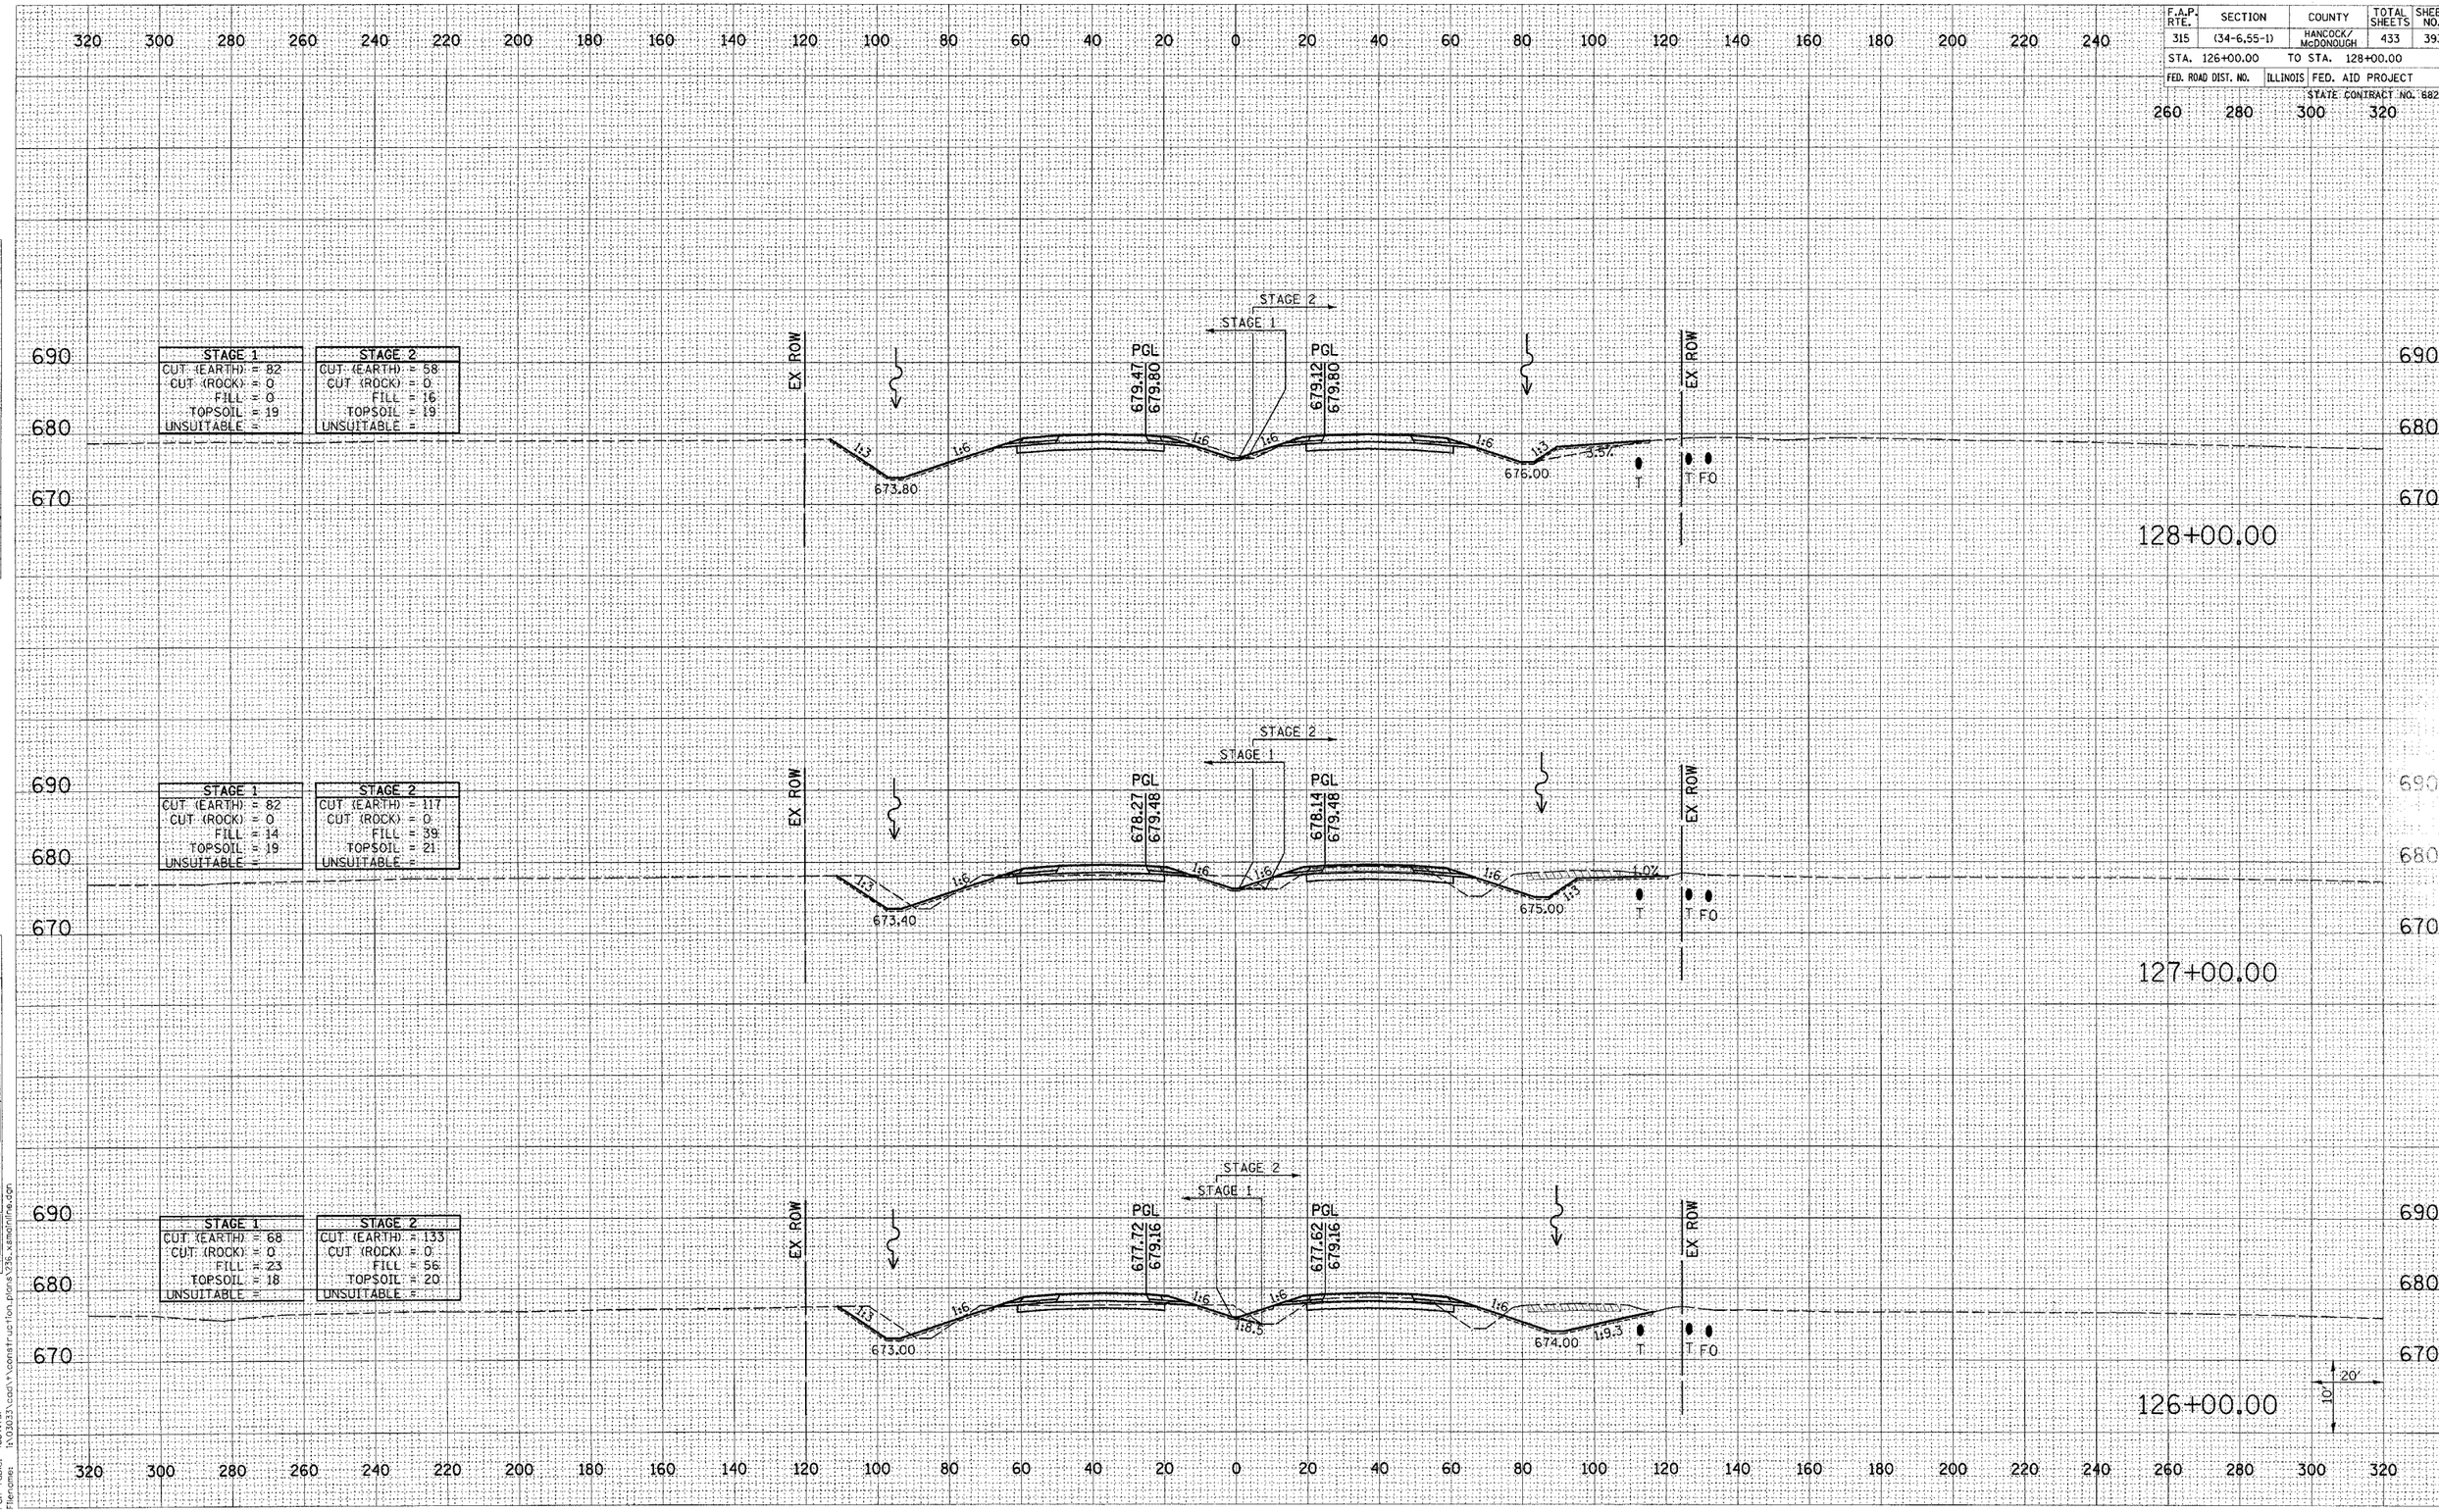

FINAL SURVEY | NOTE BOOK | NO. | SURVEYED | PLOTTED | TEMPLATE | AREAS | AREAS CHECKED | BY | DATE

ORIGINAL SURVEY | NOTE BOOK | NO. | SURVEYED | PLOTTED | TEMPLATE | AREAS | AREAS CHECKED | BY | DATE

Plot Date: 7/8/2006
Plot Time: 3:37:07 PM
Plotted By: bsohmidt
Pen Table: idot.tbl
Filename: I:\03033\cad\t\construction.plans\236_xsmainline.dgn

FAP ROUTE 315 (IL 336) CROSS SECTIONS STA 126+00.00 TO 128+00.00