| F.A.P. RTE. | SECTION | COUNTY | TOTAL SHEETS | SHEET NO. |
|---|---|---|---|---|
| 315 | (34-6,55-1) | HANCOCK/ McDONOUGH | 433 | 410 |

STA. 698+00.00 TO STA. 699+00.00

FED. ROAD DIST. NO. | ILLINOIS | FED. AID PROJECT

STATE CONTRACT NO. 68206

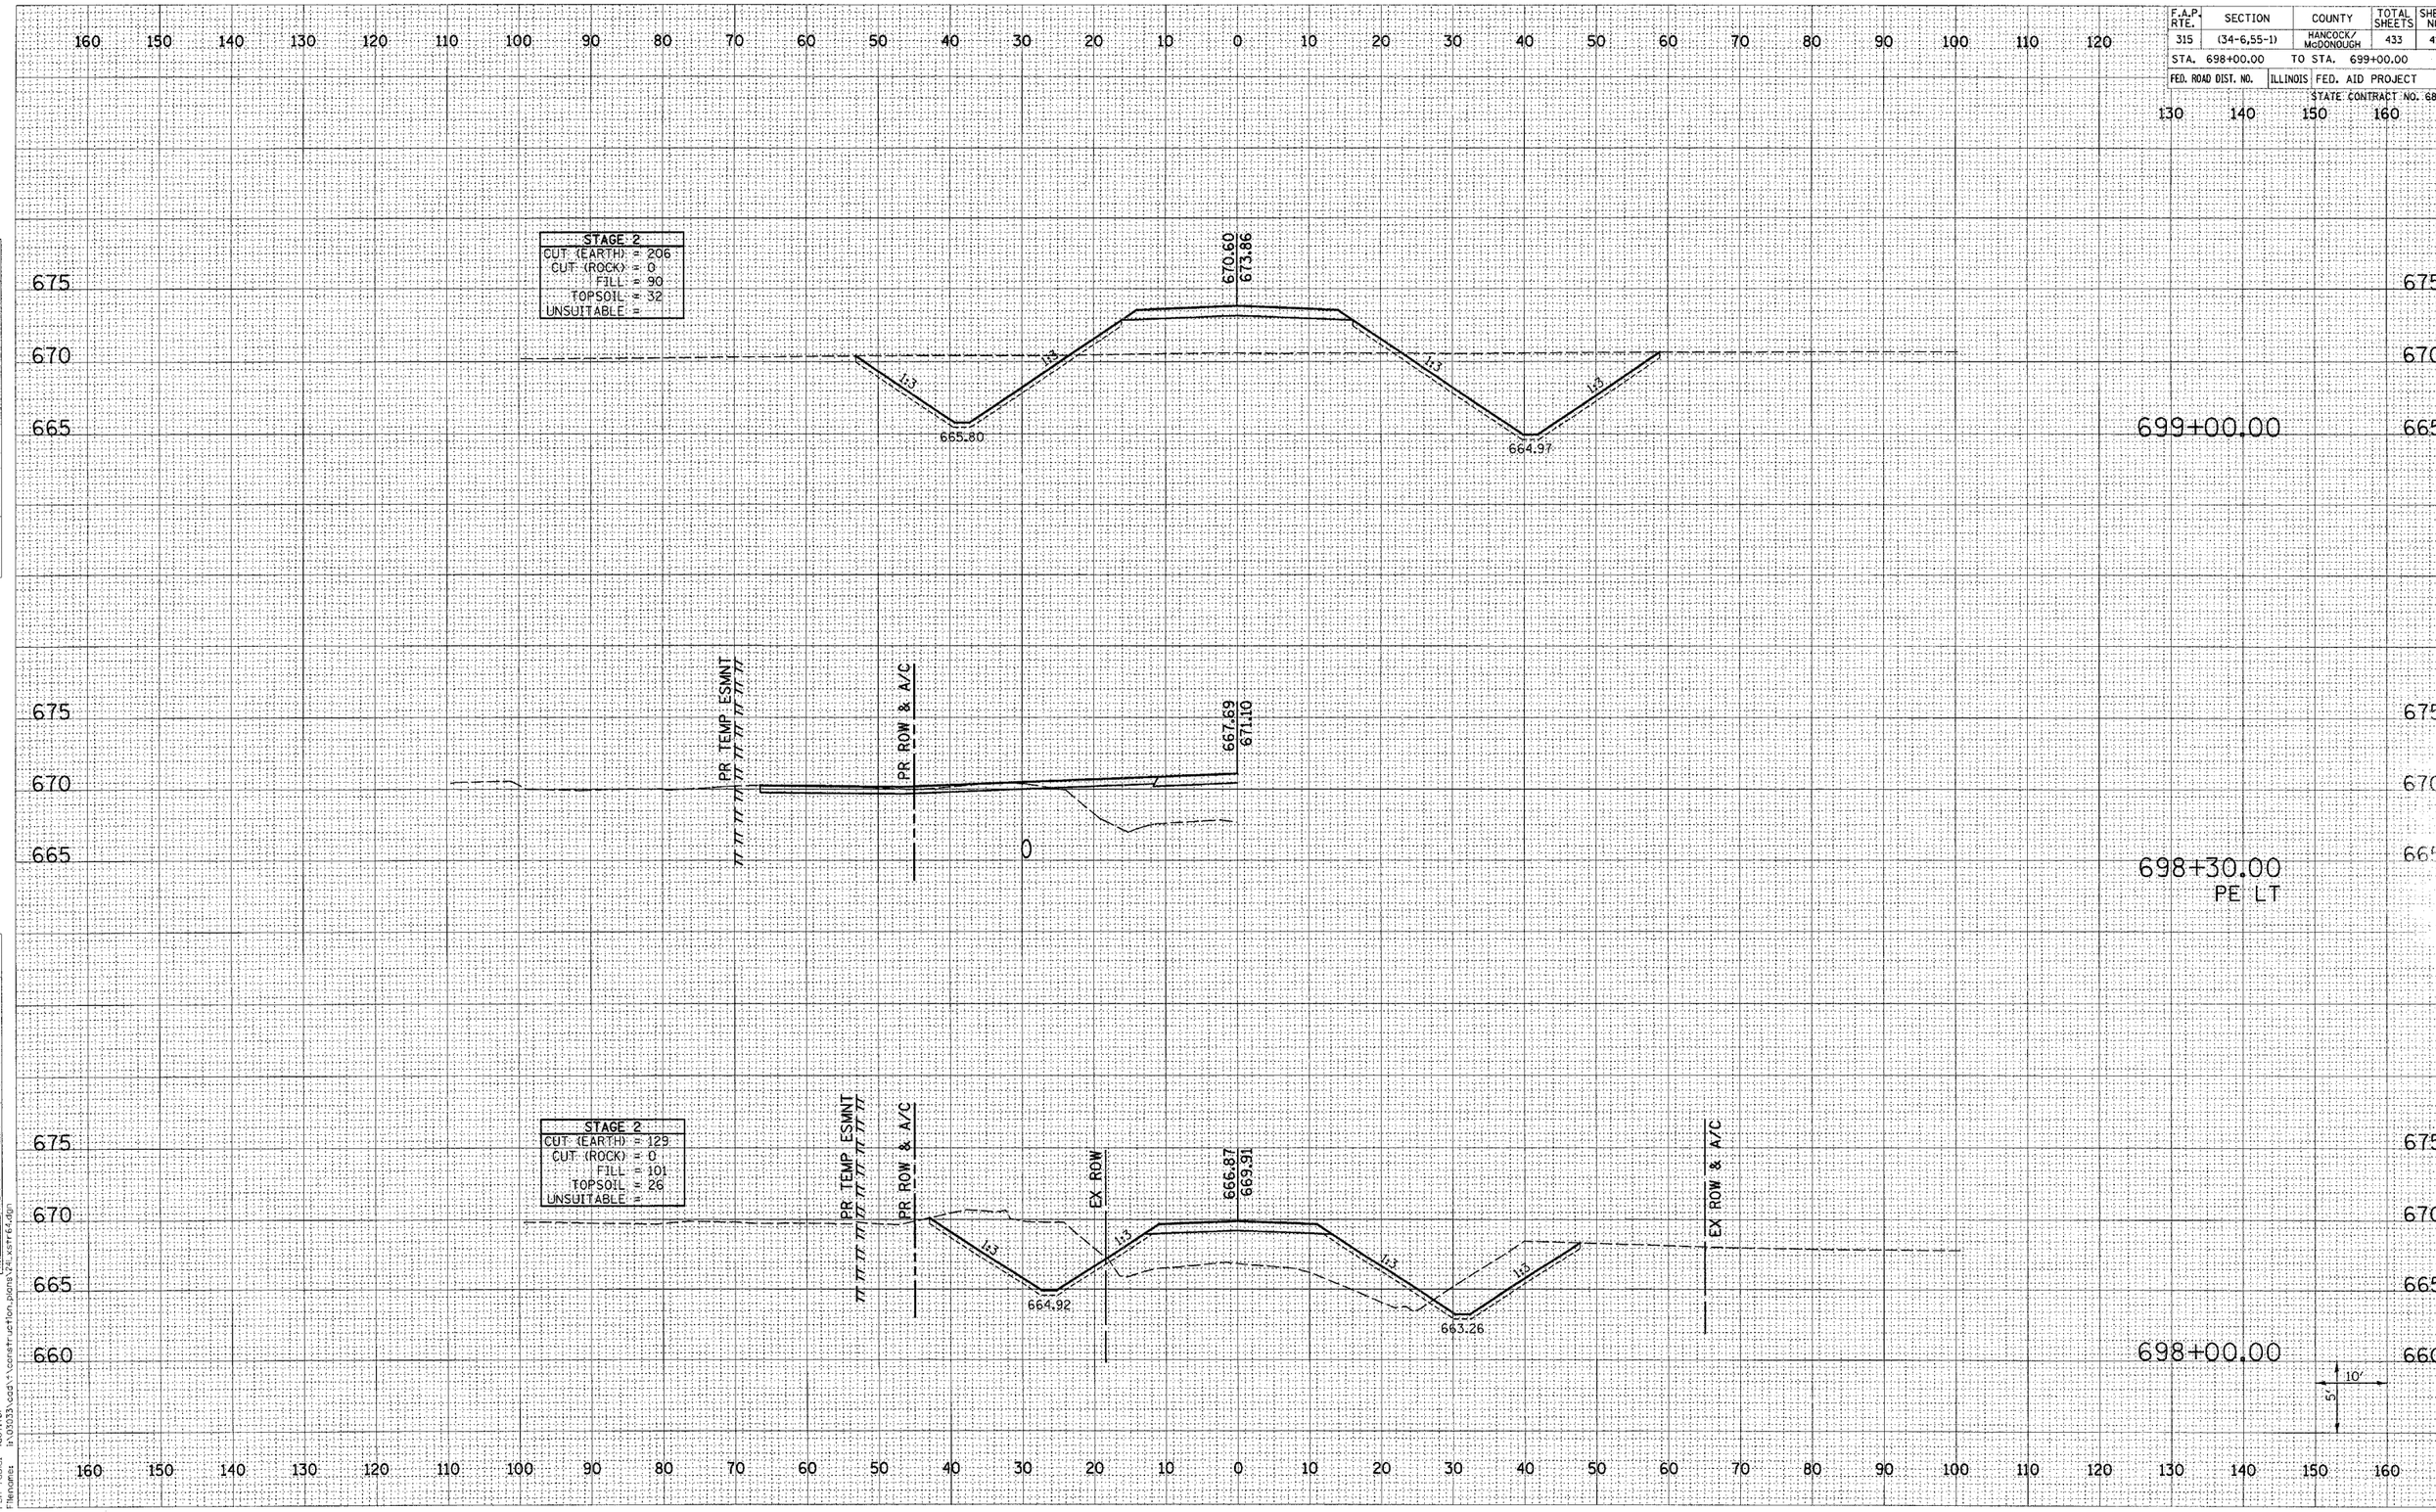


TR 64 CROSS SECTIONS STA 698+00.00 TO 699+00.00