F.A.P. RTE.	SECTION	COUNTY	TOTAL SHEETS	SHEET NO.
315	(34-6,55-1)	HANCOCK/ McDONOUGH	433	413

STA. 11+00.00 TO STA. 12+00.00

FED. ROAD DIST. NO. | ILLINOIS | FED. AID PROJECT

STATE CONTRACT NO. 68206

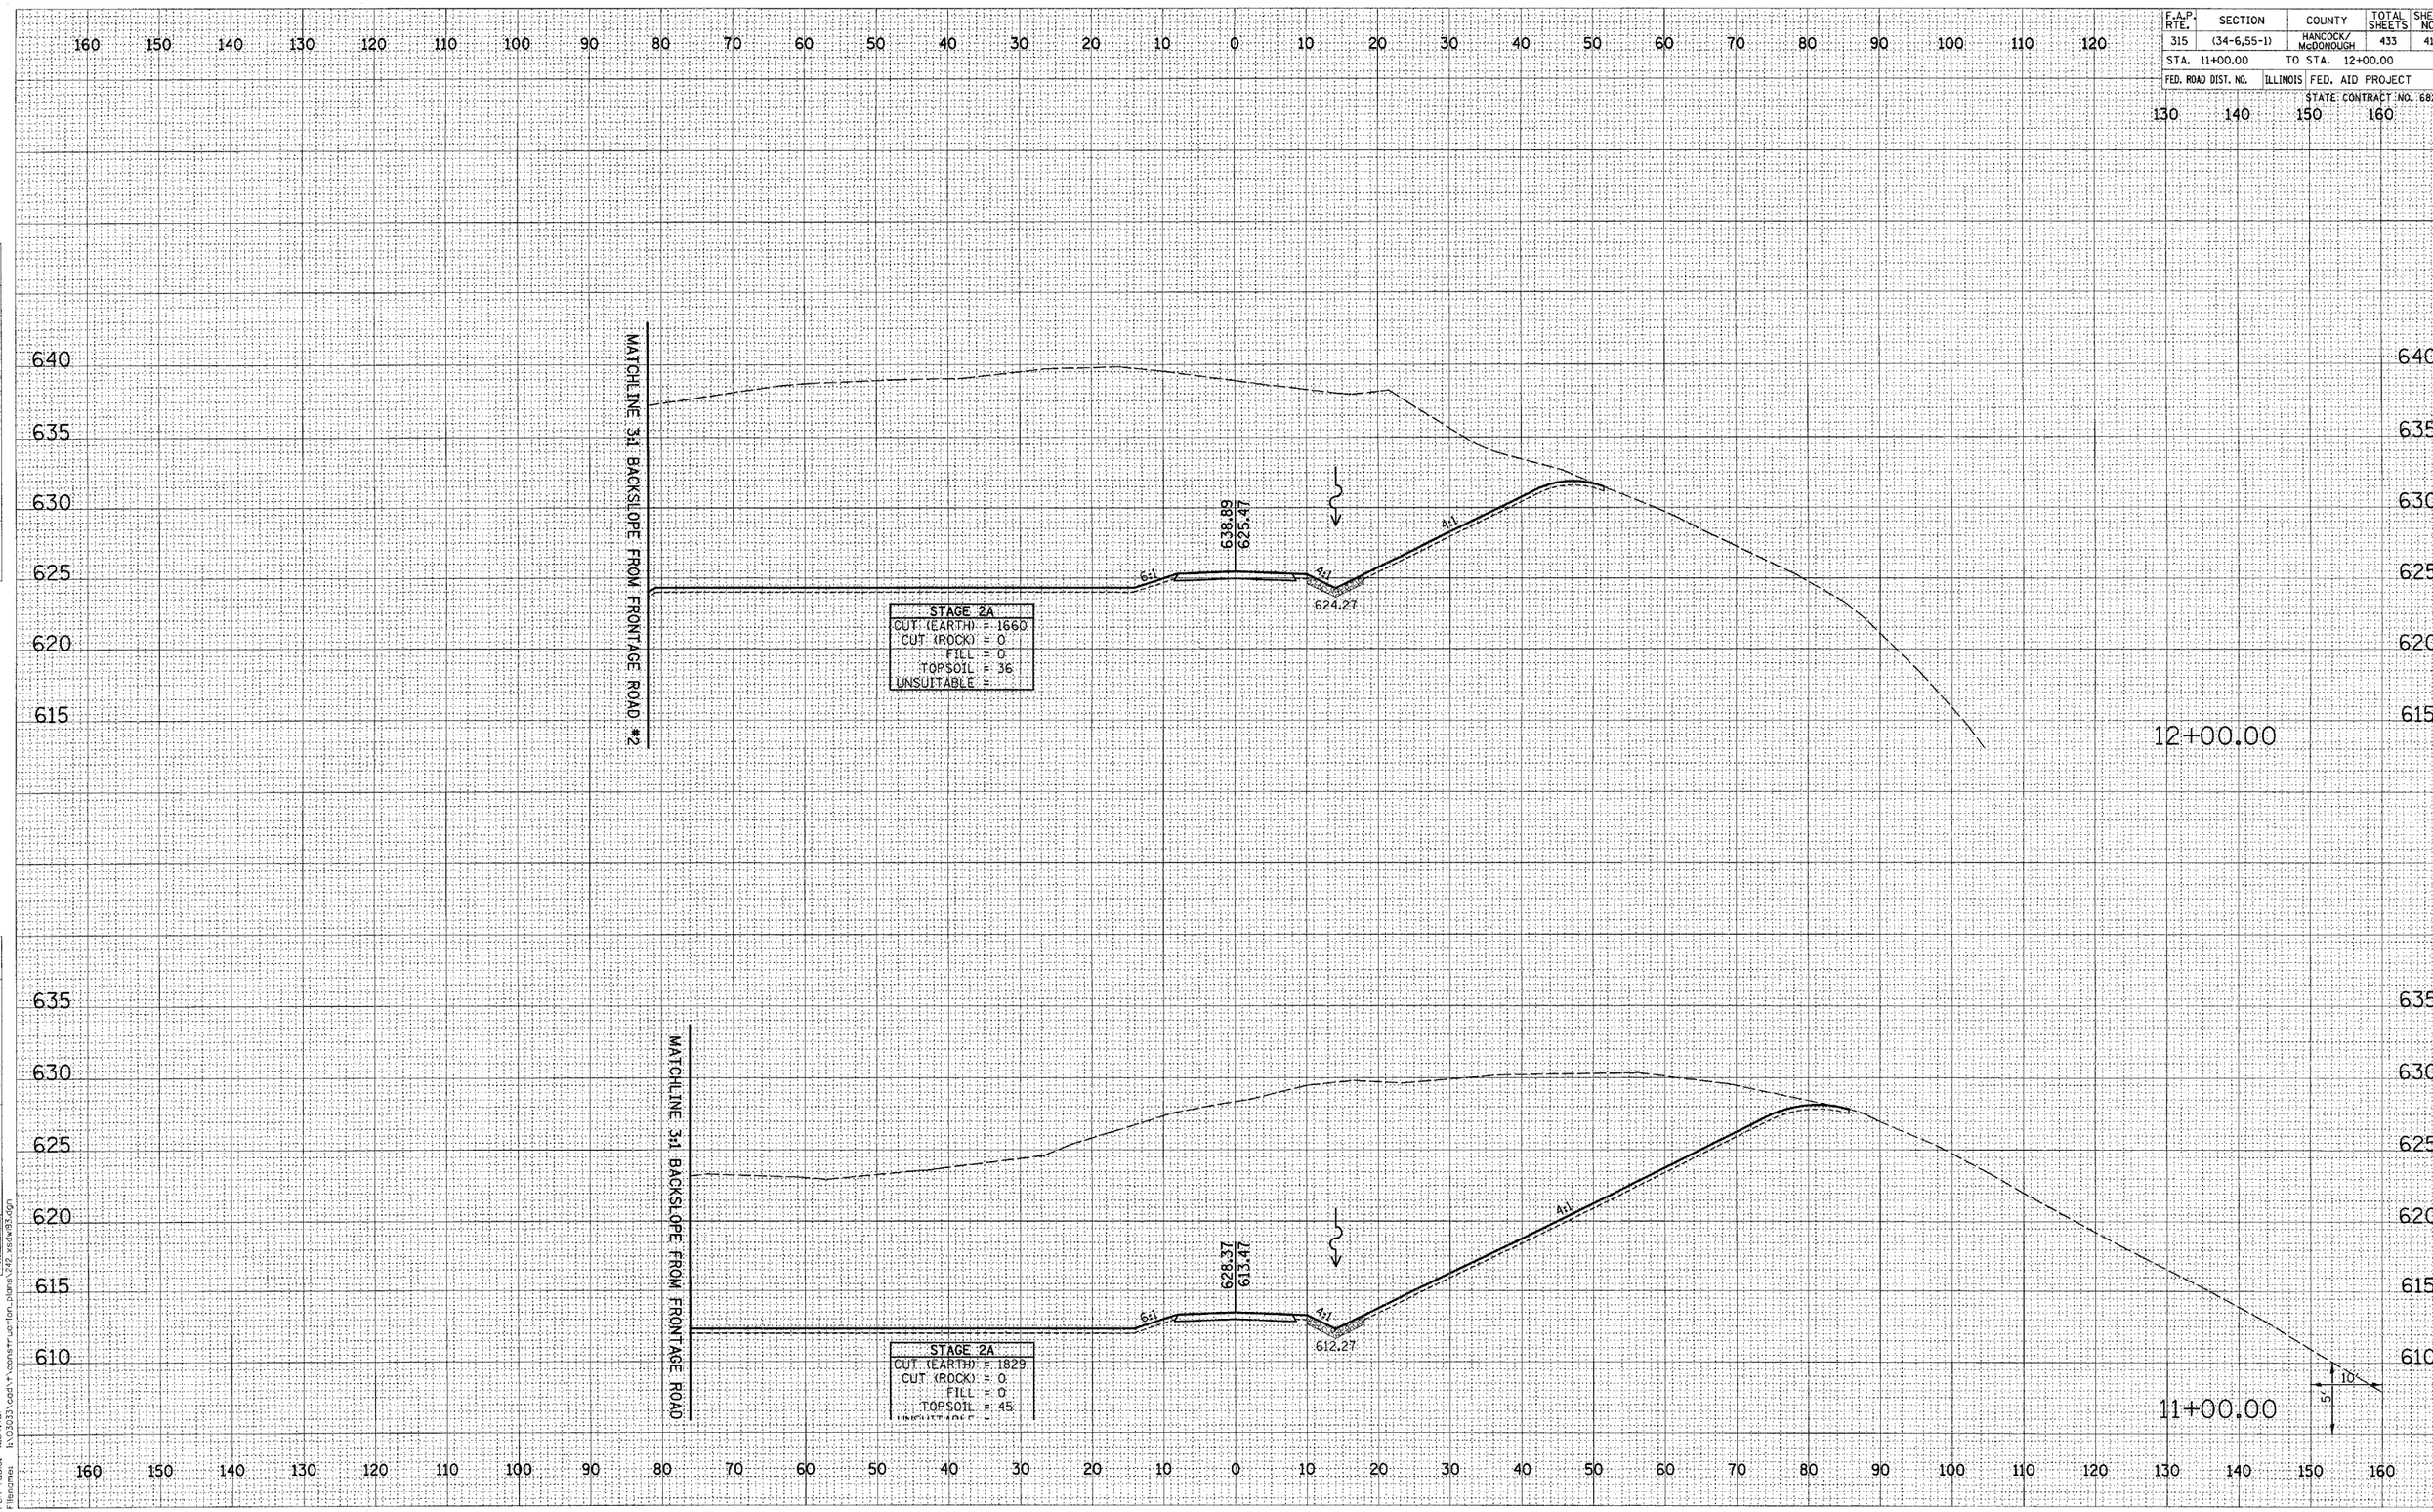

FINAL SURVEY | NOTE BOOK | NO. | SURVEYED | PLOTTED | TEMPLATE | AREAS | AREAS CHECKED | BY | DATE

ORIGINAL SURVEY | NOTE BOOK | NO. | SURVEYED | PLOTTED | TEMPLATE | AREAS | AREAS CHECKED | BY | DATE

Plot Date: 7/16/2006
Plot Time: 3:37:28 PM
Plotted By: bschmidt
Pen Table: Idot.tbl
Filename: I:\03033\cad\t\construction_plans\242_xsdw93.dgn

FRONTAGE ROAD #2 DRIVEWAY CROSS SECTIONS STA 11+00.00 TO 12+00.00