CONTRACT NO. 70263

F.A.P. RTE.	SECTION	COUNTY	TOTAL SHEETS	SHEET NO.
710	(115BR)BR	VERMILION	43	37
STA. 5+75.91		TO STA. 5+81.82		
FED. ROAD DIST. NO.	ILLINOIS	FED. AID PROJECT		

FINAL SURVEY	NOTE BOOK	NO.	BY	DATE
SURVEYED				
PLOTTED				
TRANS. TO FILE				
AREAS				
AREAS CHECKED				

ORIGINAL SURVEY	NOTE BOOK	NO.	BY	DATE
SURVEYED				
PLOTTED				
TRANS. TO FILE				
AREAS				
AREAS CHECKED				

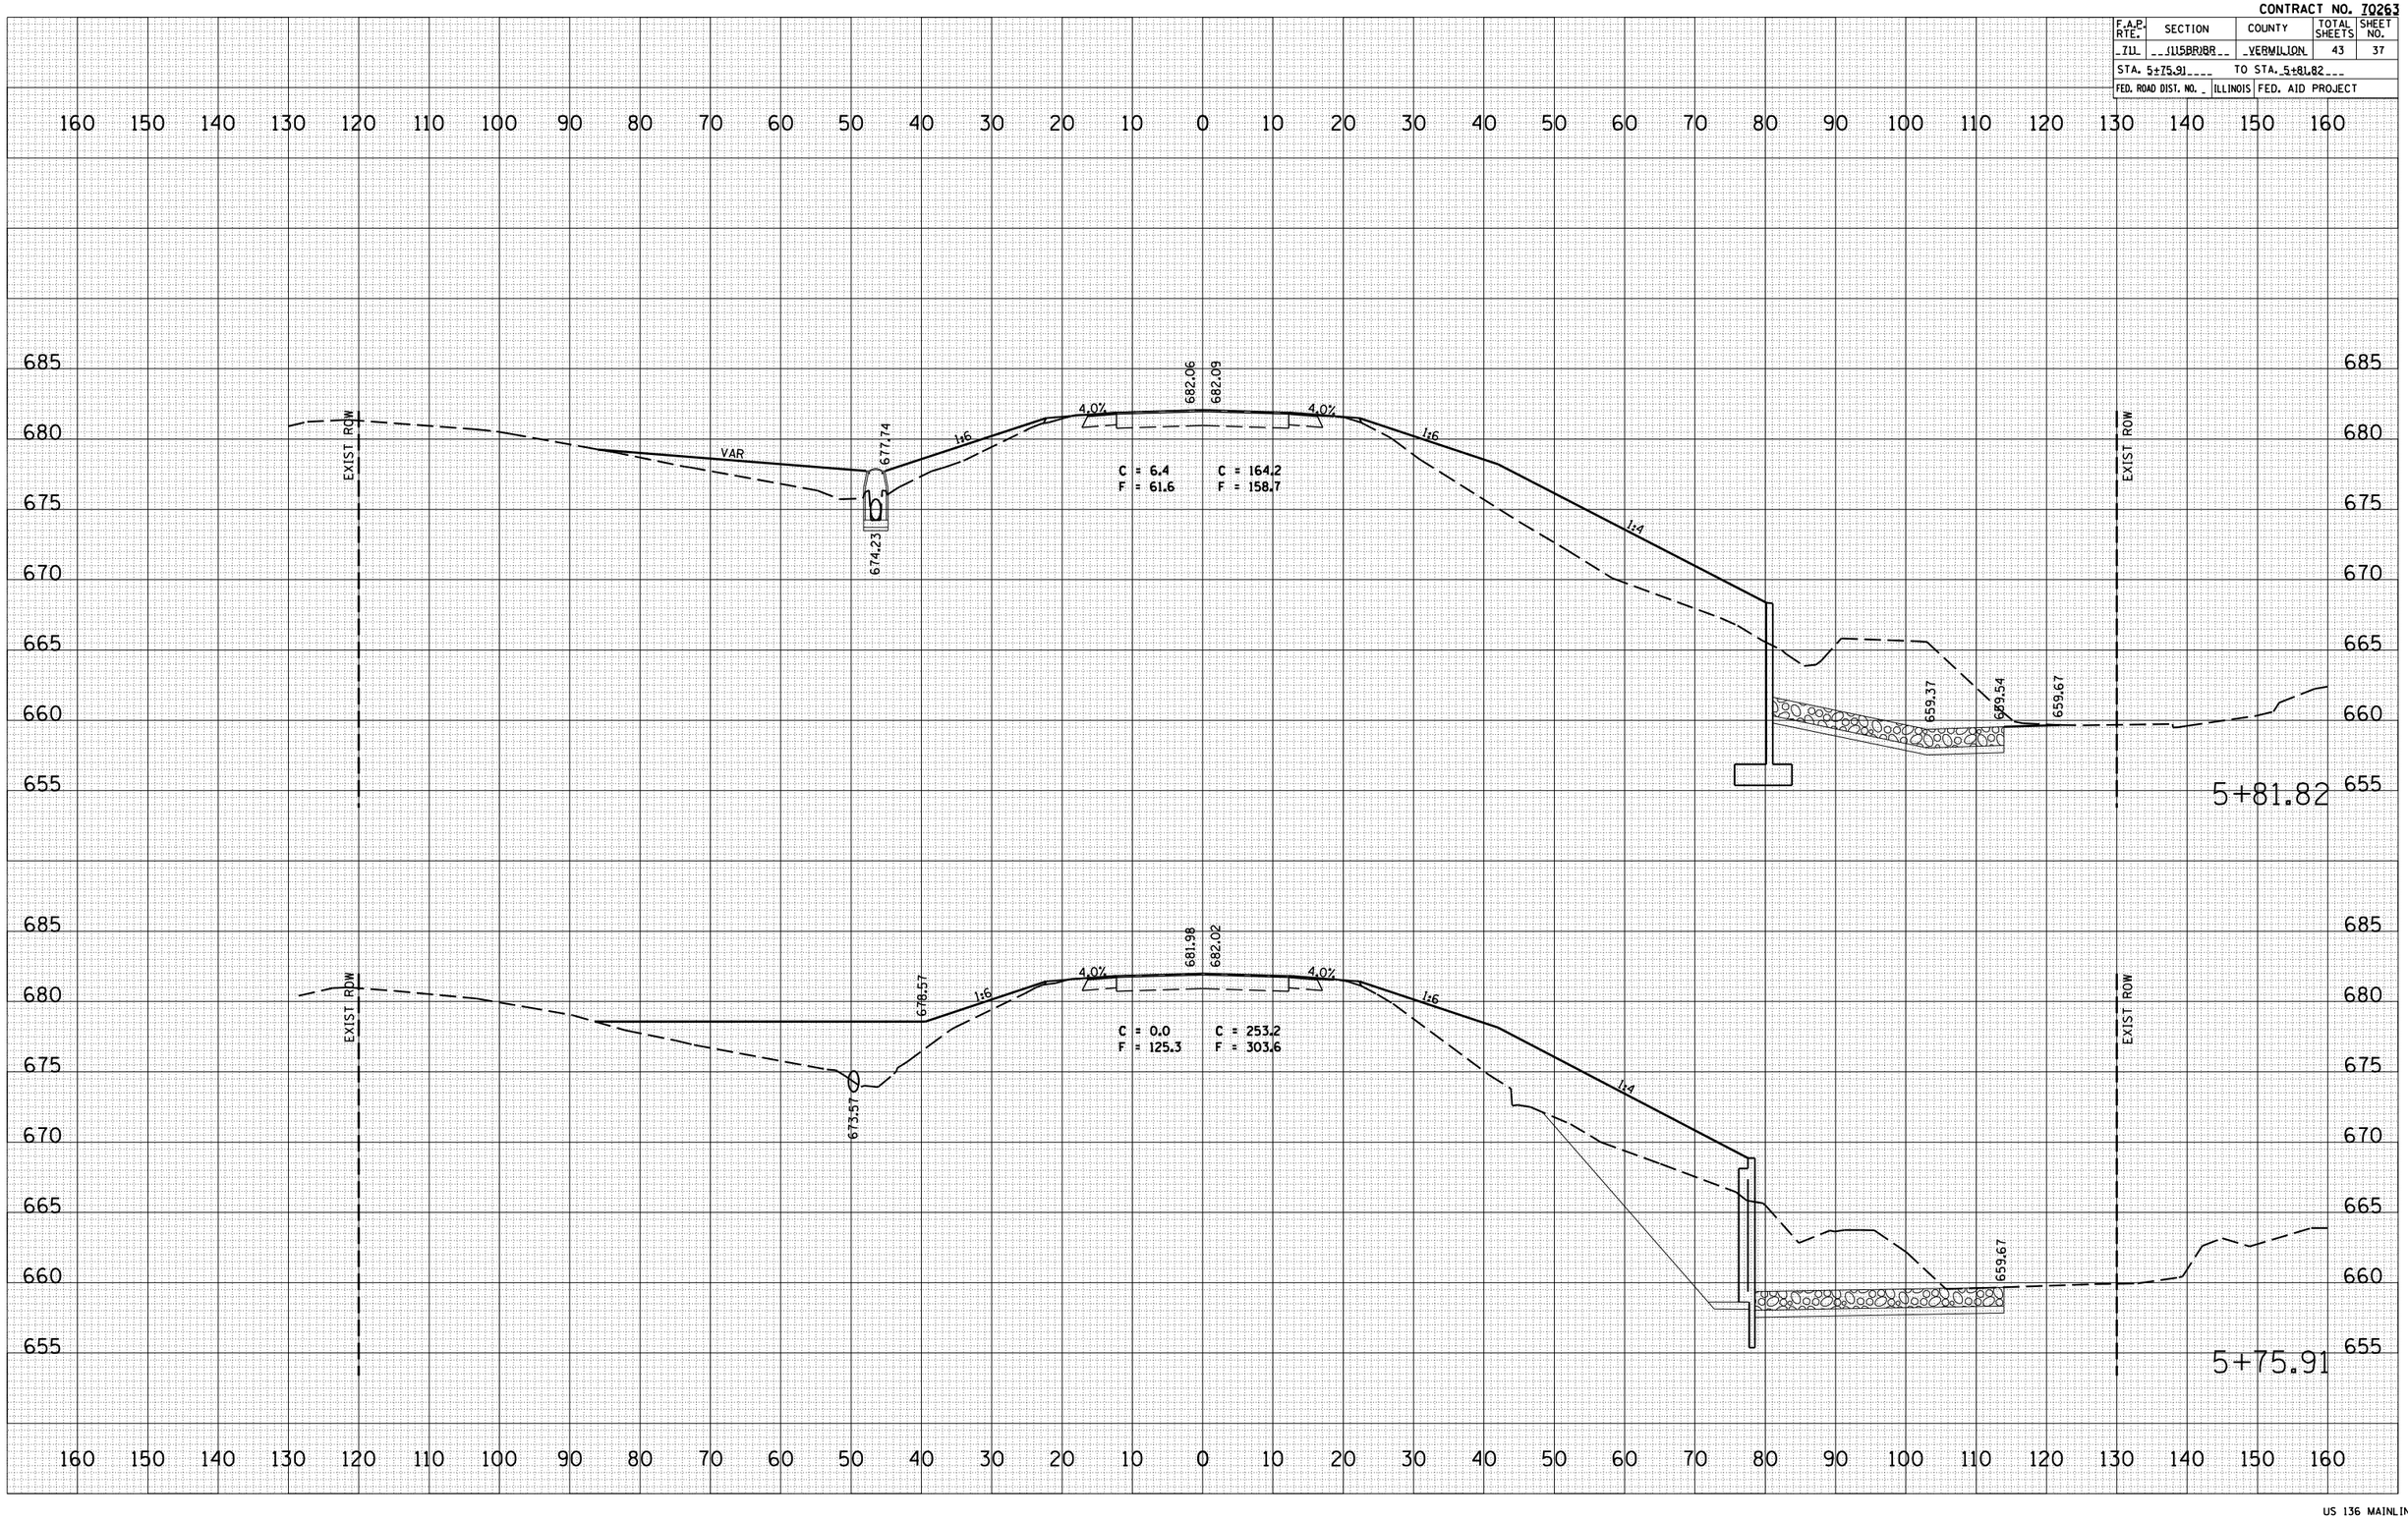

PLOT DATE = 10/24/2006
FILE NAME = c:\projects\d595782 (v8)\us-136+rhmetbdgn
PLOT SCALE = 21.1765 ' / IN.
USER NAME = stultsjw

US 136 MAINLINE