CONTRACT NO. 70562

F.A.P. RTE.	SECTION	COUNTY	TOTAL SHEETS	SHEET NO.
808	(28X)TS-3	CHAMPAIGN	14	8
STA.		TO STA.		
FED. ROAD DIST. NO.	ILLINOIS	FED. AID PROJECT		

TRAFFIC SIGNAL MODERNIZATION

F.A.P. 808 (U.S. 150 / 45) UNIVERSITY AVE.
&
LINCOLN AVENUE

0' 5' 10' 15' 20' 40' 60'

CONDUIT LAYOUT

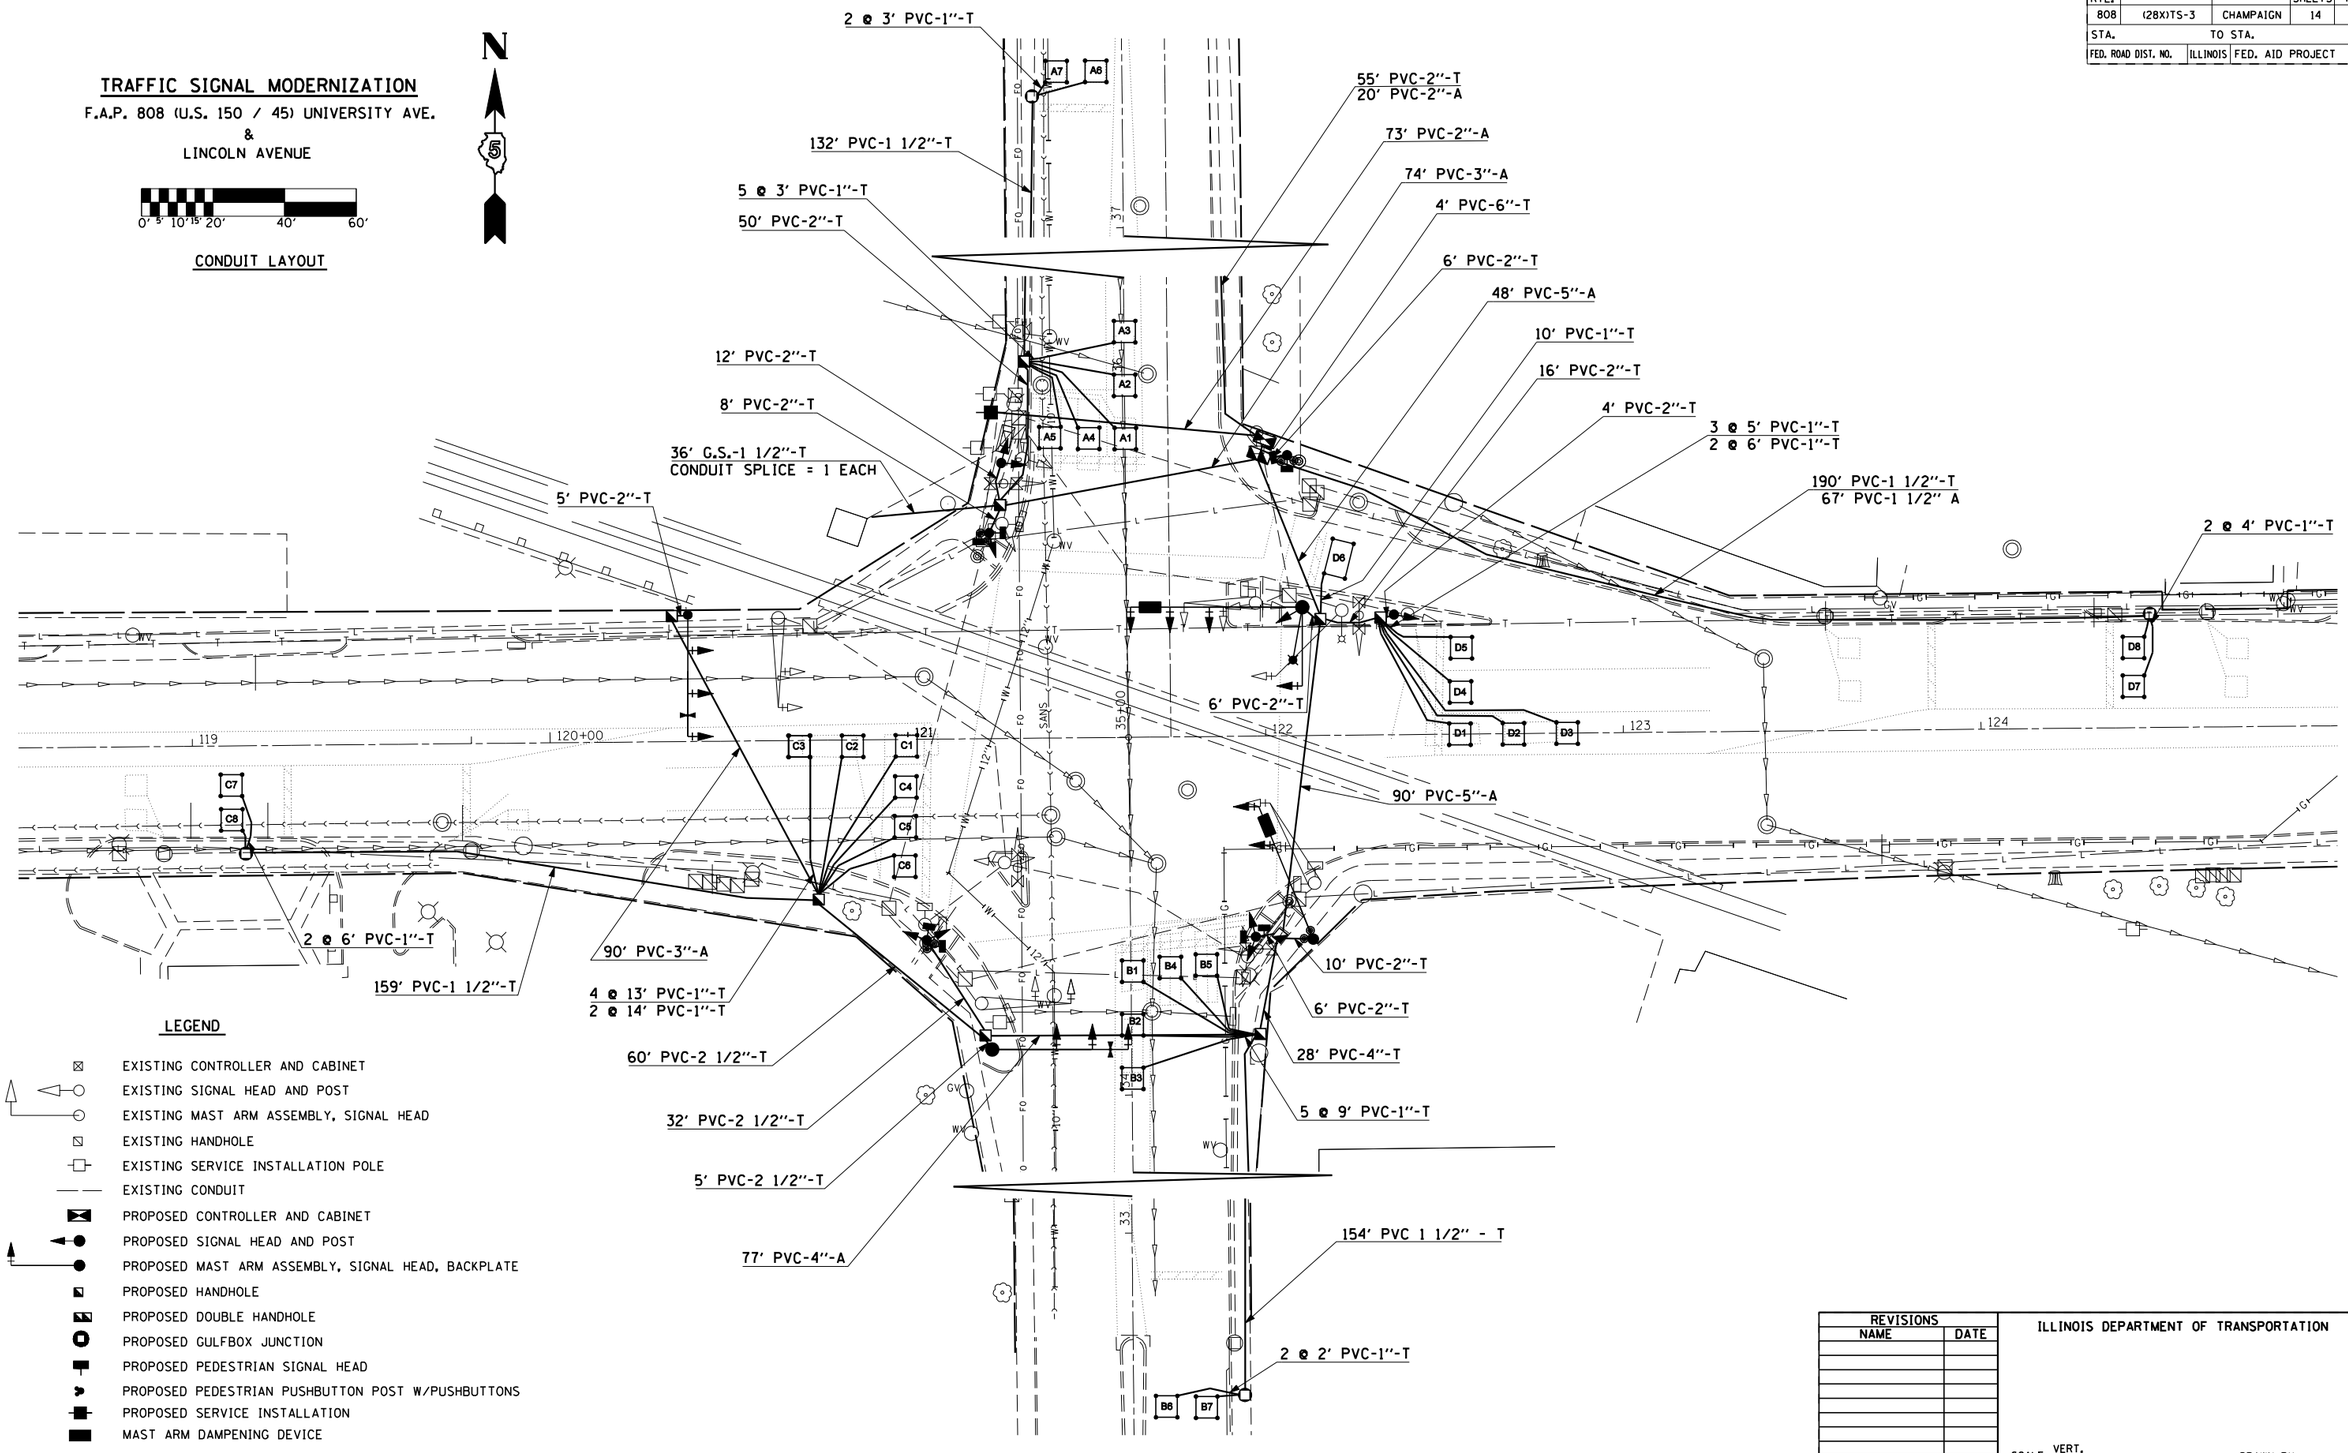

LEGEND

- EXISTING CONTROLLER AND CABINET
- EXISTING SIGNAL HEAD AND POST
- EXISTING MAST ARM ASSEMBLY, SIGNAL HEAD
- EXISTING HANDHOLE
- EXISTING SERVICE INSTALLATION POLE
- EXISTING CONDUIT
- PROPOSED CONTROLLER AND CABINET
- PROPOSED SIGNAL HEAD AND POST
- PROPOSED MAST ARM ASSEMBLY, SIGNAL HEAD, BACKPLATE
- PROPOSED HANDHOLE
- PROPOSED DOUBLE HANDHOLE
- PROPOSED GULFBOX JUNCTION
- PROPOSED PEDESTRIAN SIGNAL HEAD
- PROPOSED PEDESTRIAN PUSHBUTTON POST W/PUSHBUTTONS
- PROPOSED SERVICE INSTALLATION
- MAST ARM DAMPENING DEVICE

REVISIONS	
NAME	DATE

ILLINOIS DEPARTMENT OF TRANSPORTATION

SCALE: VERT. HORIZ.
DATE
DRAWN BY
CHECKED BY

PLOT DATE = 11/30/2006
FILE NAME = c:\projects\d507606 (v8)\sigplansheets.dgn
PLOT SCALE = 42.3529 ' / IN.
USER NAME = biggsrd