CONTRACT NO. 76566

| F.A.U. RTE. | SECTION | COUNTY | TOTAL SHEETS | SHEET NO. |
|---|---|---|---|---|
| 9177 | 44-1BR | ST. CLAIR | 29 | 28 |
| STA. 0+20 | | TO STA. 0+80 | | |
| FED. ROAD DIST. NO. _ | ILLINOIS | FED. AID PROJECT | | |

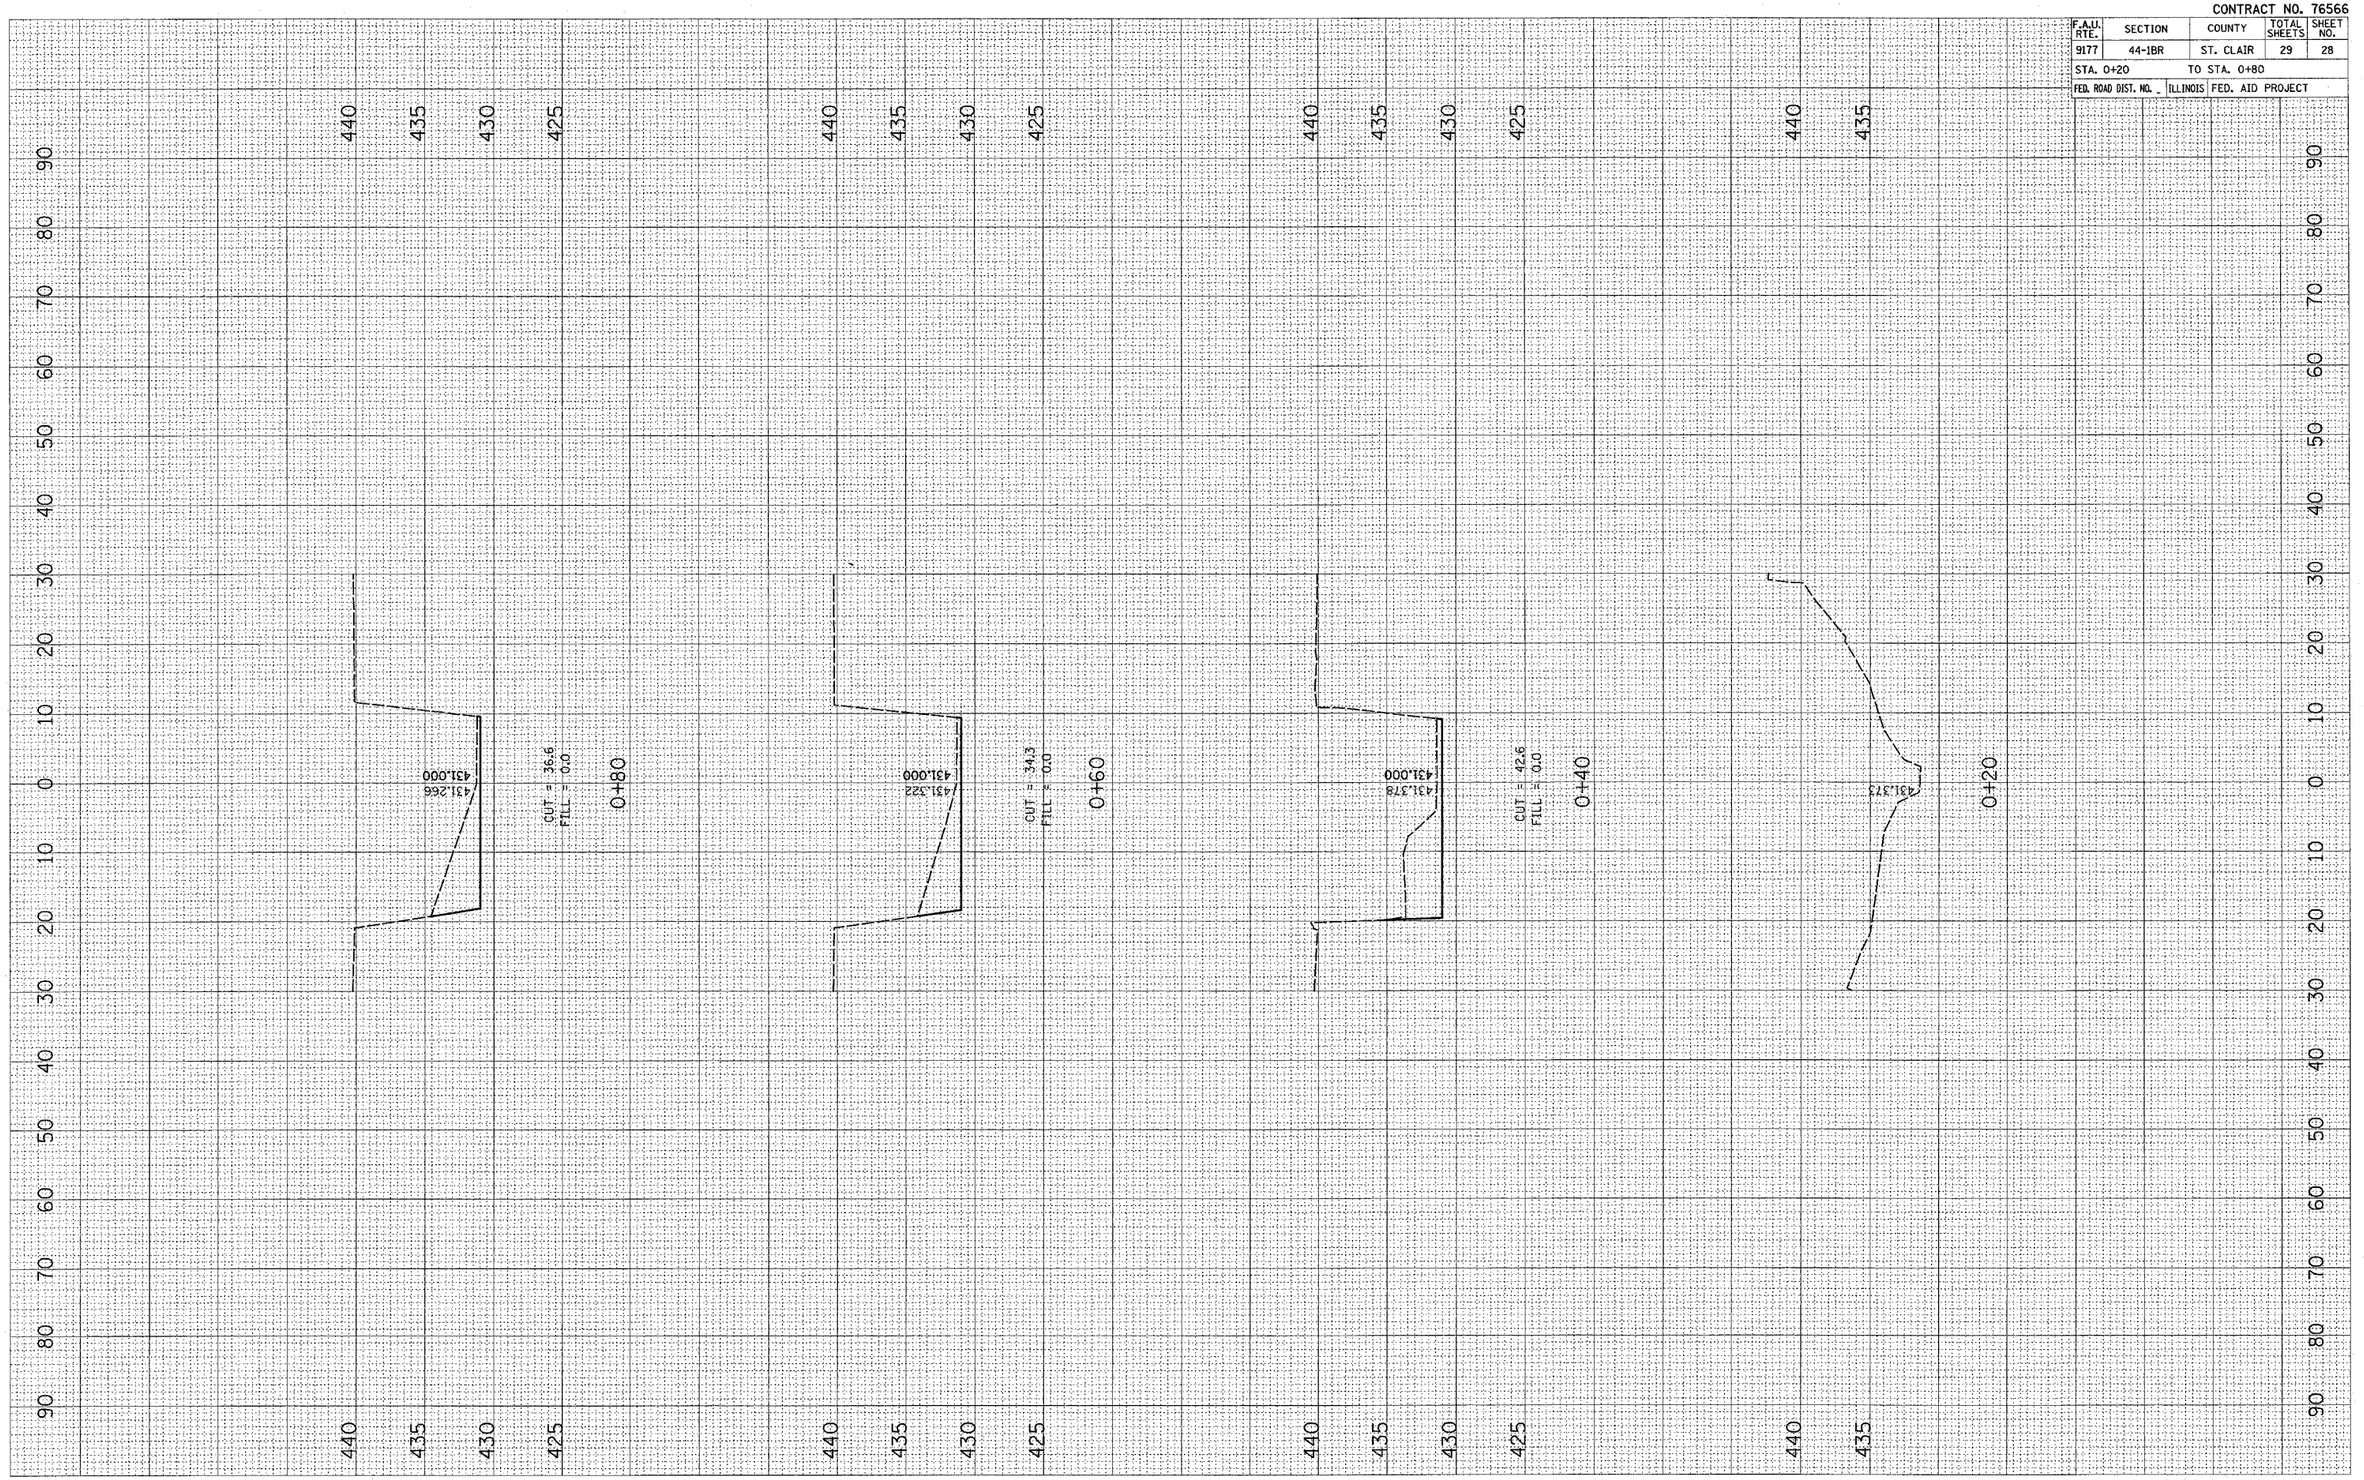


CHANNEL CROSS SECTIONS

FINAL SURVEY
NOTE BOOK NO.
SURVEYED
PLOTTED
TEMPLATE
AREAS
AREAS CHECKED
BY
DATE

ORIGINAL SURVEY
NO.
SURVEYED
PLOTTED
TEMPLATE
AREAS
AREAS CHECKED
BY
DATE

PLOT DATE = 10/18/2006
FILE NAME = c:\projects\ed02402\plan\xsshts\02402c.dgn
PLOT SCALE = 10.0000 ' / IN.
USER NAME = ovenbj