| F.A. RTE. | SECTION | COUNTY | TOTAL SHEETS | SHEET NO. |
|---|---|---|---|---|
| | 02-00034-00-BT | DUPAGE | 108 | 101 |
| STA. | TO STA. | | | |
| FED. ROAD DIST. NO. | ILLINOIS | FED. AID PROJECT | | |
| | | CONTRACT NO. 83714 | | |

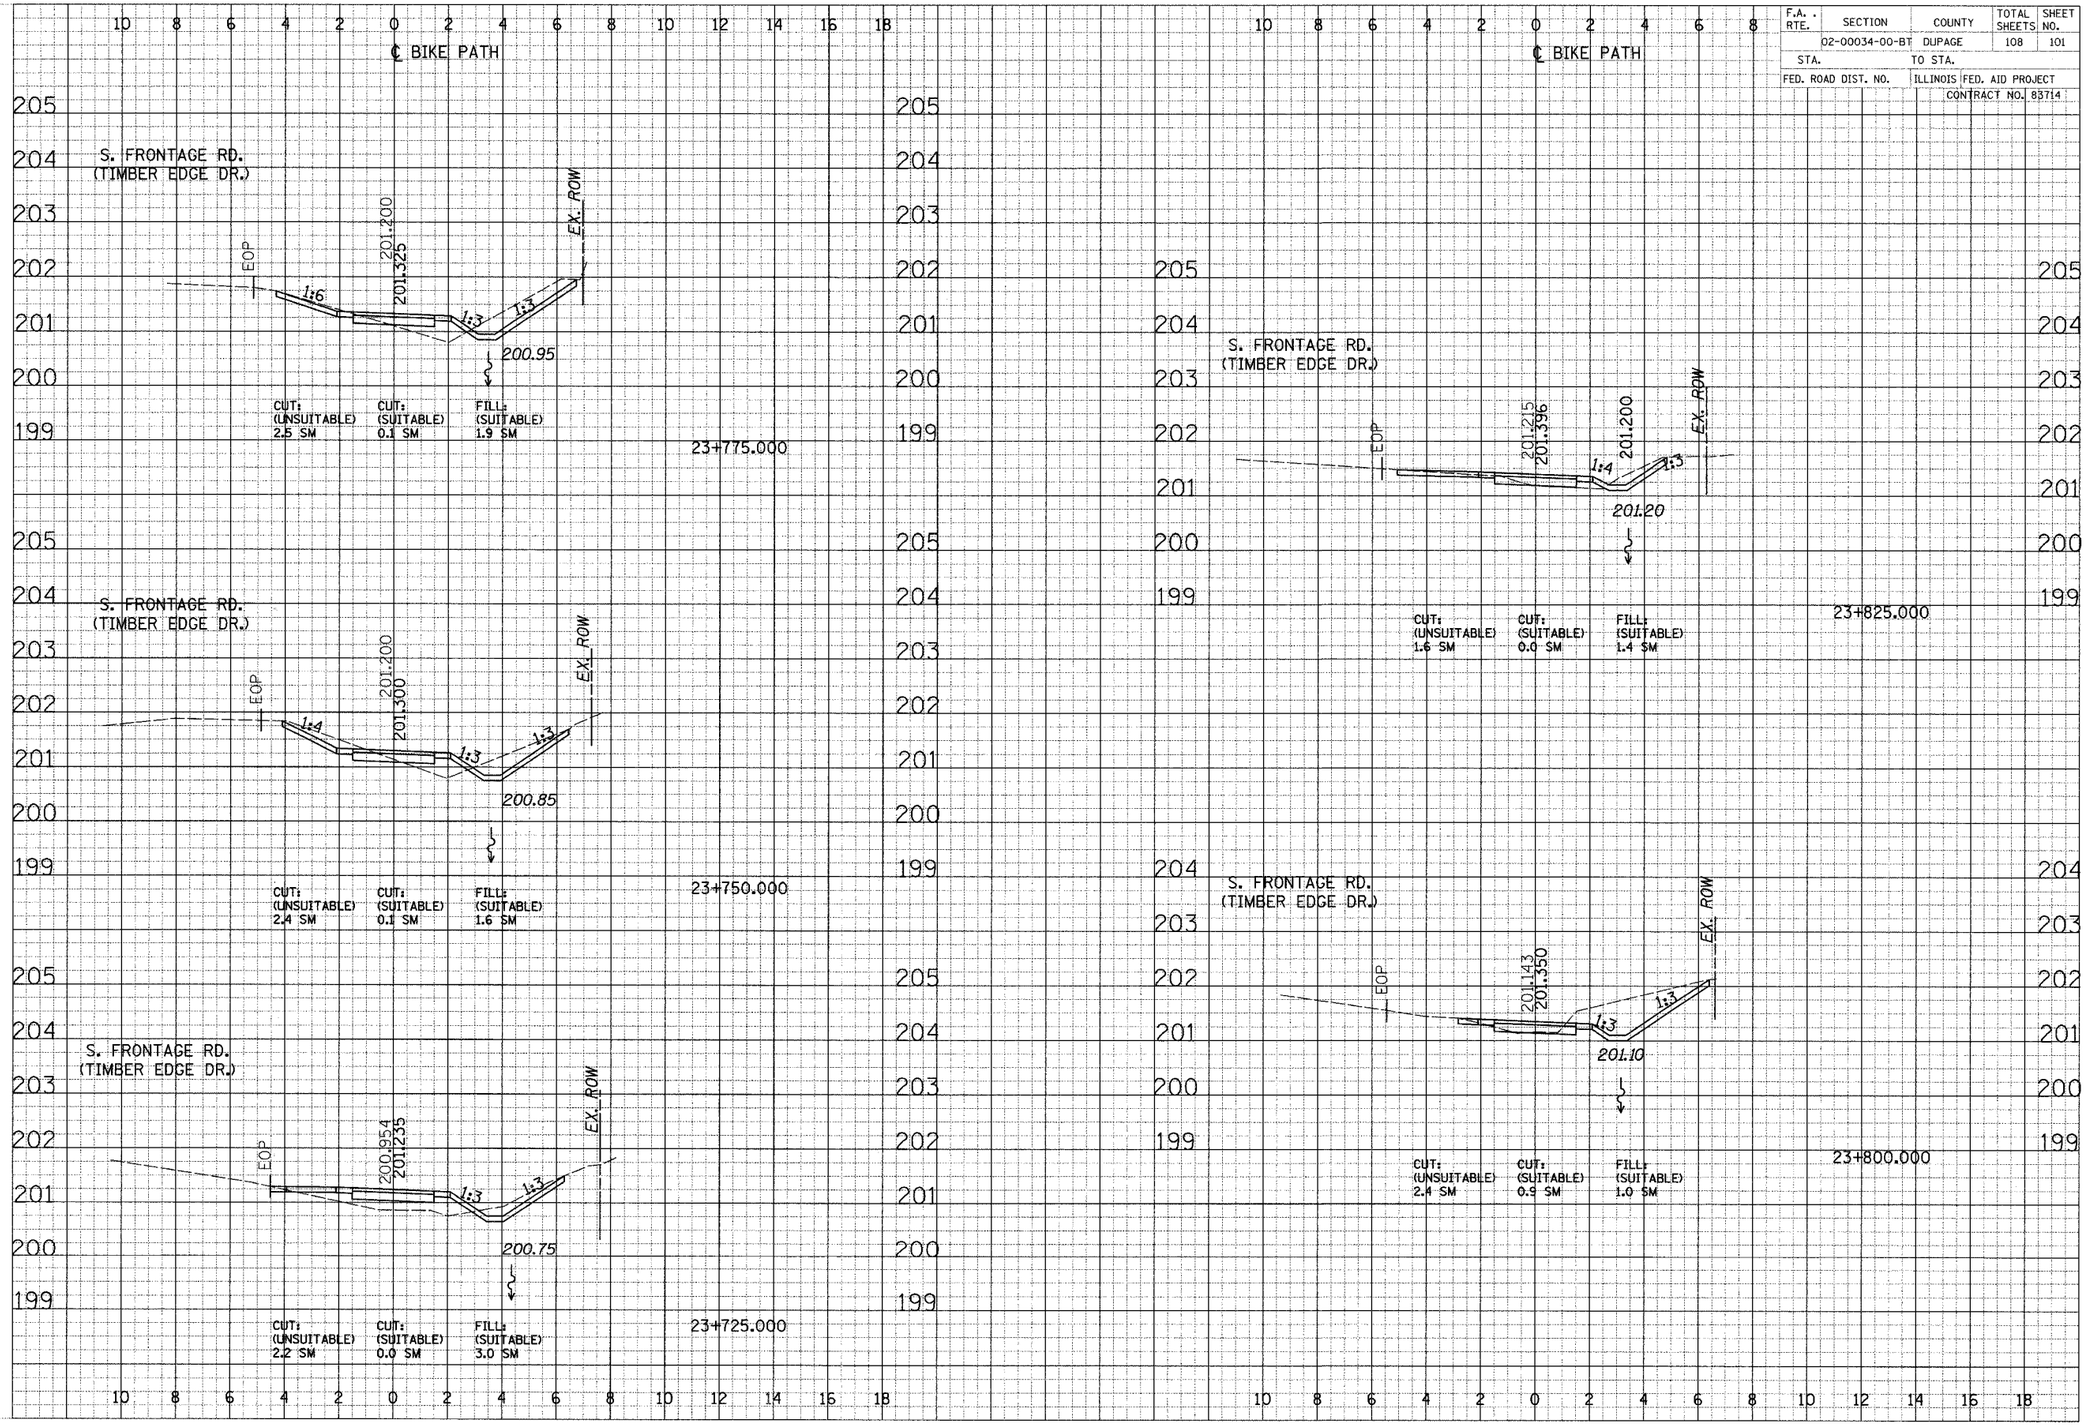


CROSS SECTIONS - OAKBROOK