CONTRACT NO. 83880

F.A.U. RTE.	SECTION	COUNTY	TOTAL SHEETS	SHEET NO.
0177	01-00168-06-BT	LAKE	38	38
MONAVILLE ROAD - STA. 20+25 TO STA. 21+00				
FED. ROAD DIST. NO. 7	ILLINOIS	FED. AID PROJECT HD-8003(695)		

FINAL SURVEY NOTE BOOK No._____

BY	DATE
SURVEYED	
PLOTTED	
TEMPLATES	
AREAS	
AREAS CHECKED	

ORIGINAL SURVEY NOTE BOOK No._____

BY	DATE
SURVEYED	
PLOTTED	
TEMPLATES	
AREAS	
AREAS CHECKED	

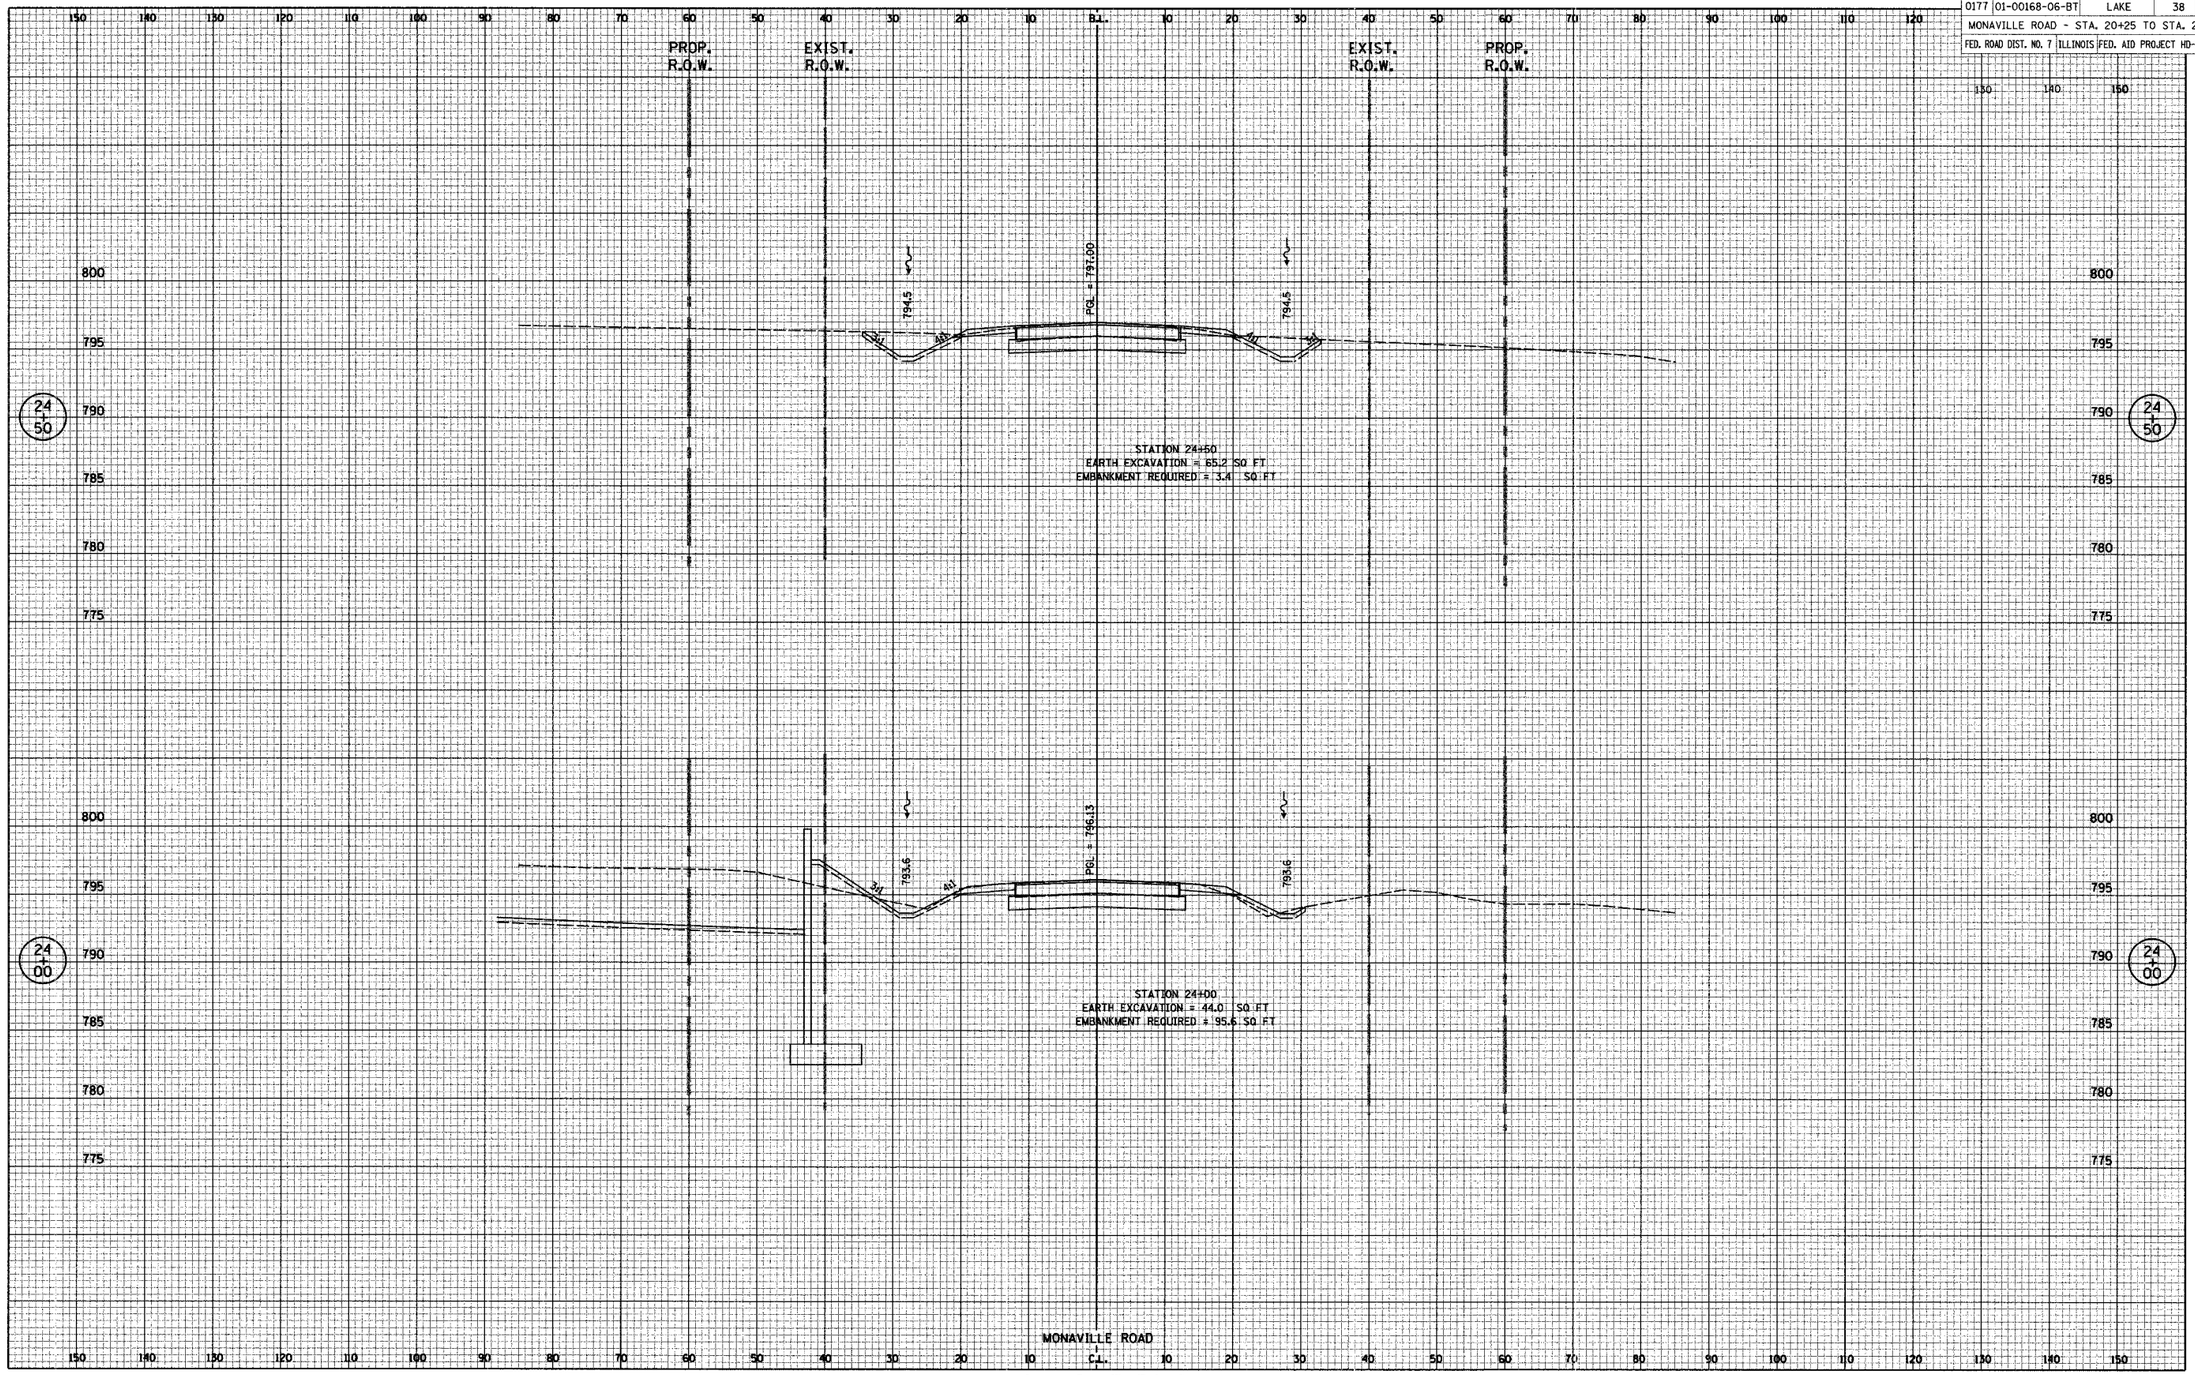

MONAVILLE ROAD