CONTRACT #89438

ROUTE NO.	SECTION	COUNTY	TOTAL SHEETS	SHEET NO.
FAS 406	*	FULTON	13	3
FED. ROAD DIST. NO. 7		LATITUDE	FED. AID PROJECT	

*05-00131-00-BR

SCALE 1" = 20'

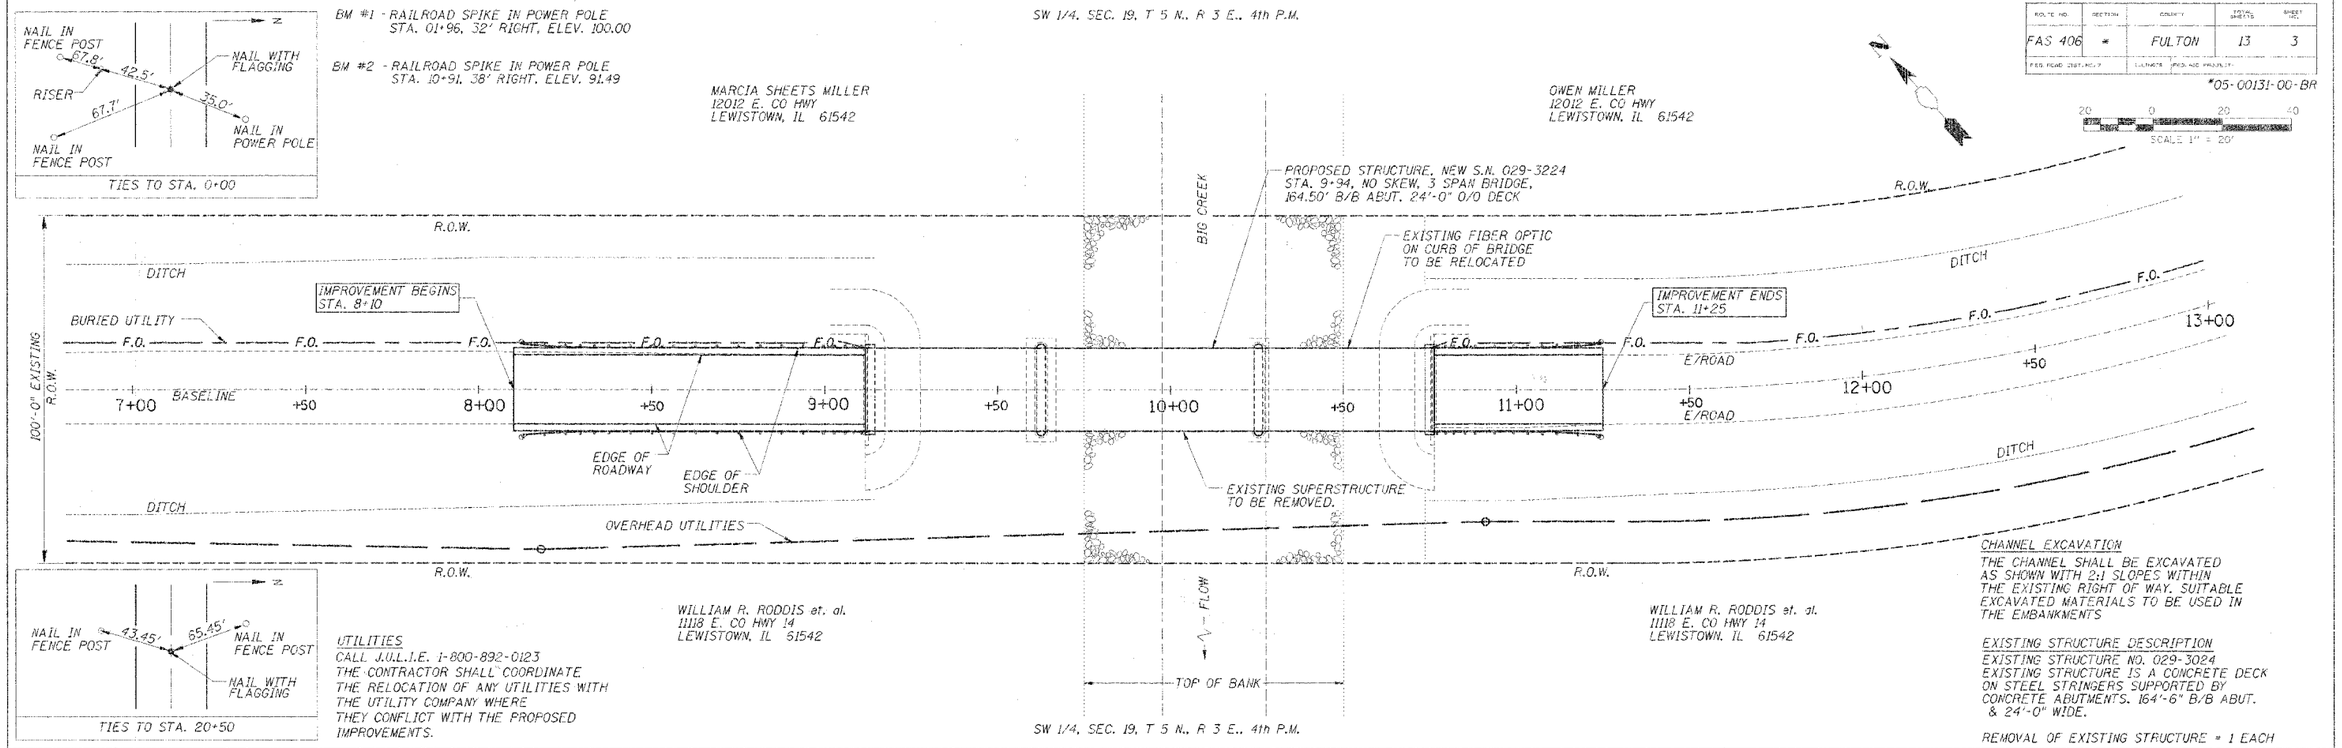

EXHIBIT #5

PLAN & PROFILE STA. 7+00 TO STA. 13+00