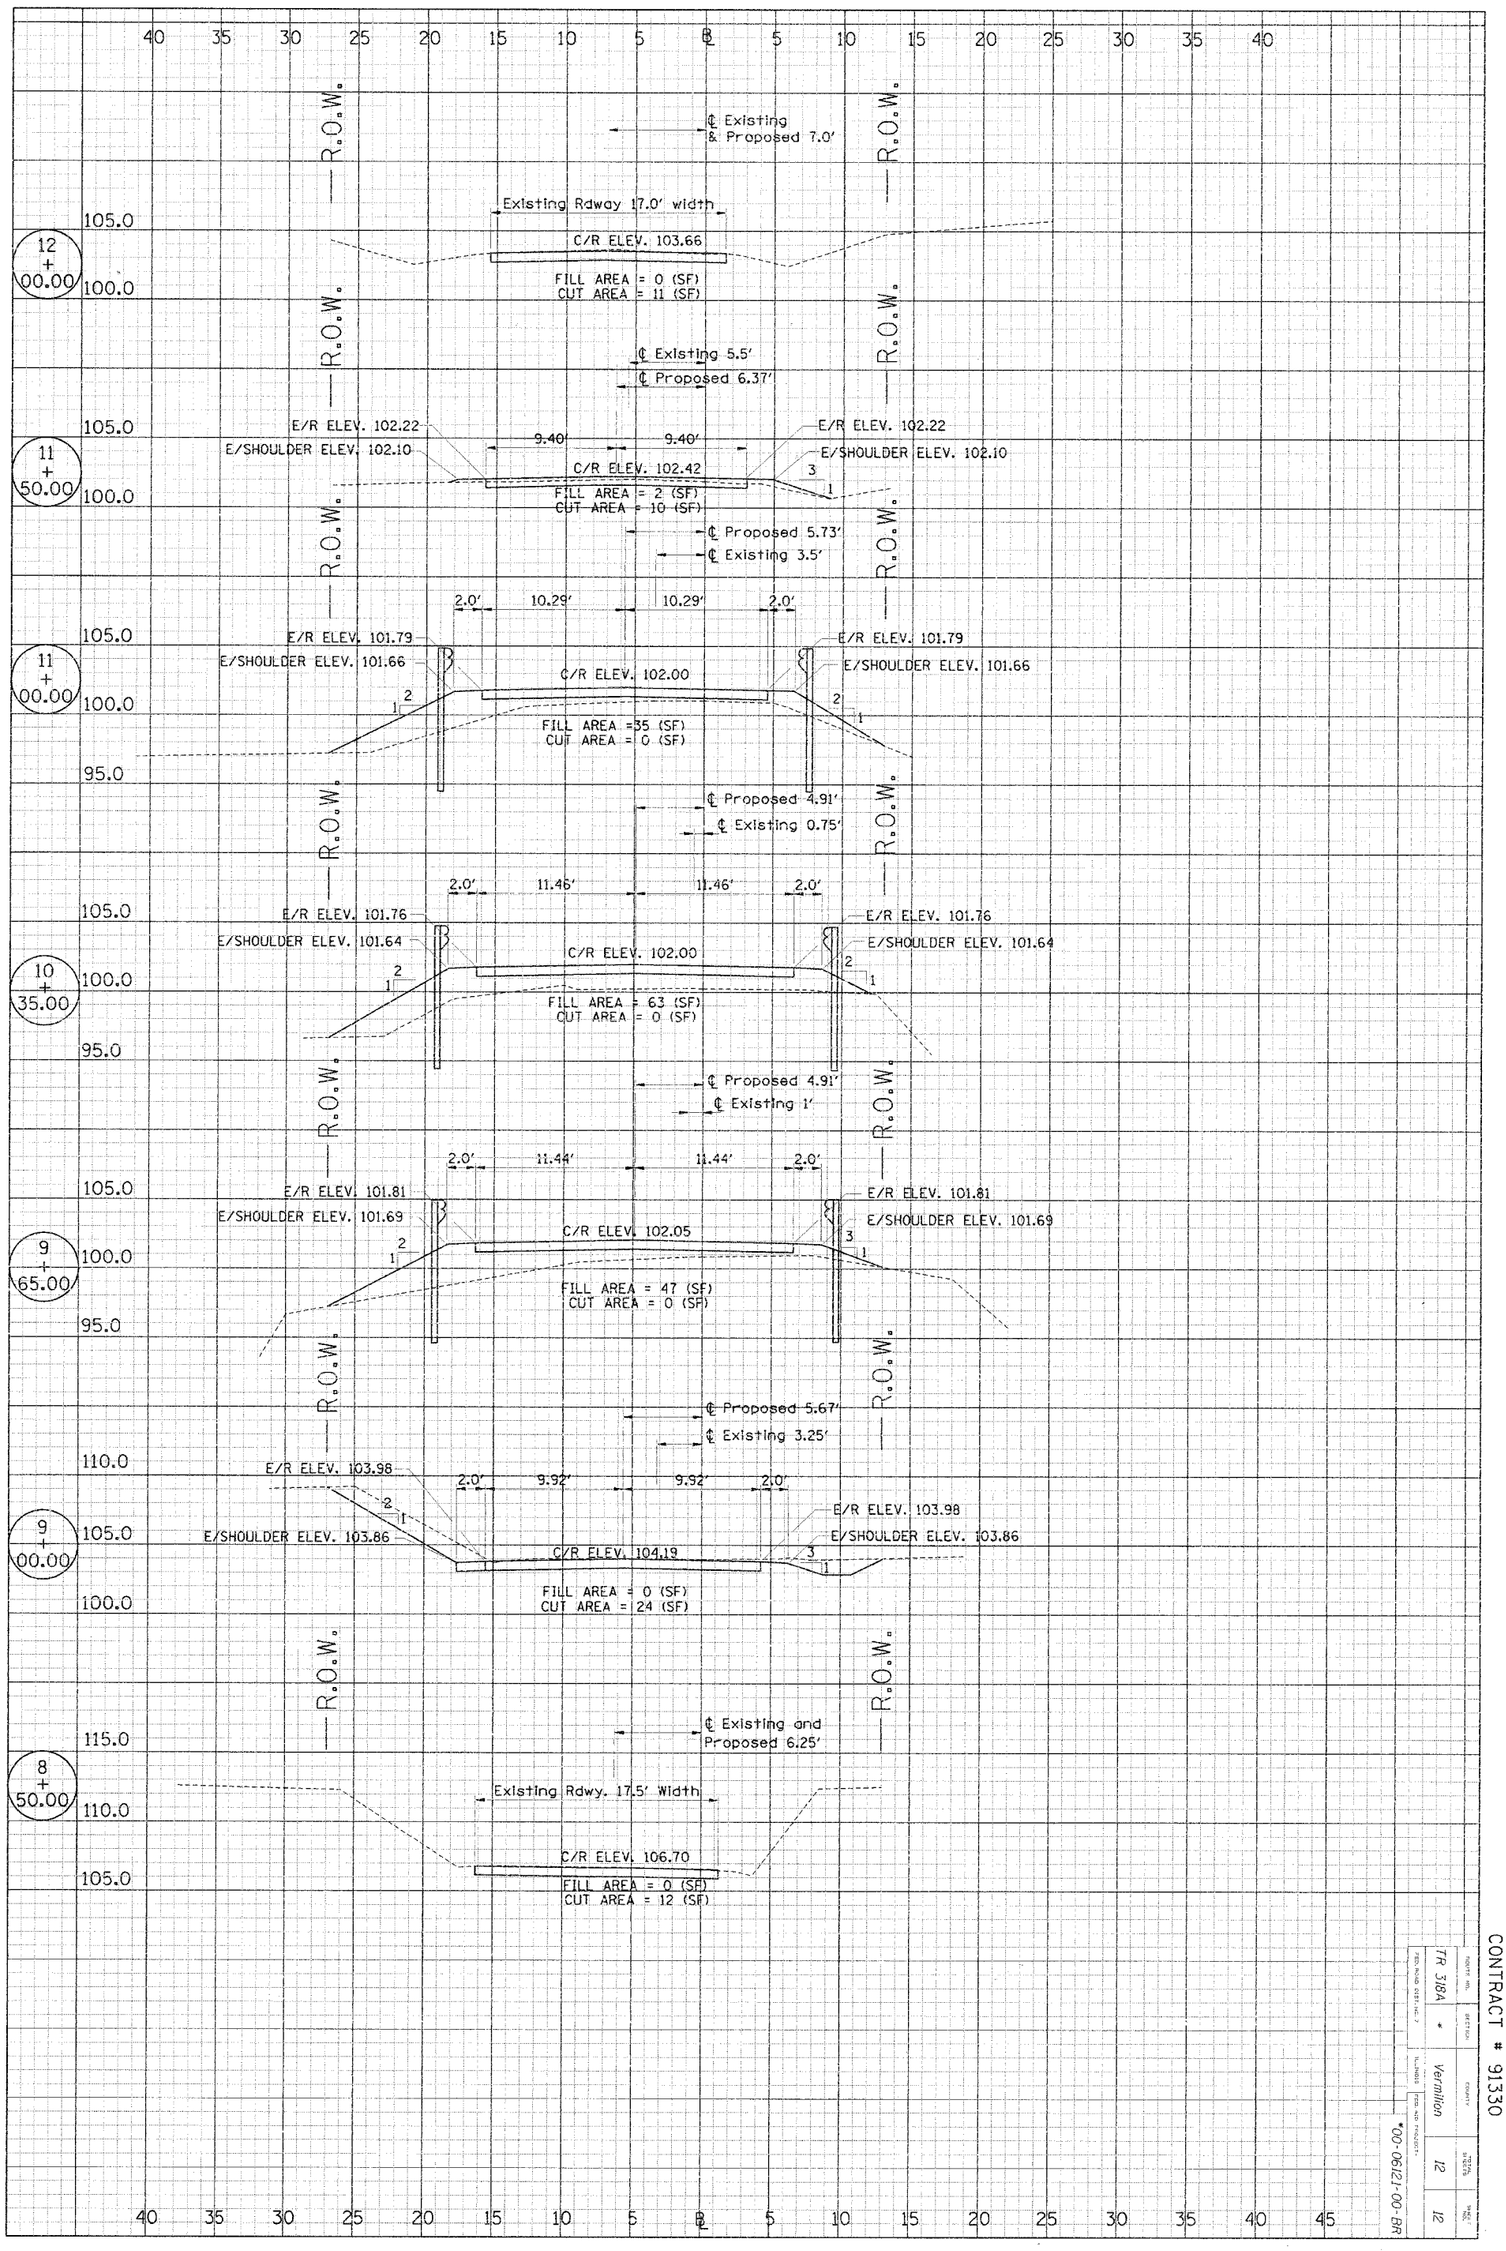

CONTRACT # 91330

FED.ROAD DIST. NO. 7	TR 318A	ROUTE NO.	
ILLINOIS	*	SECTION	
FED. AID PROJECT	Vermilion	COUNTY	
*00-0612-00-BR	12	TOTAL SHEETS	
	12	SHEET NO.	