CONTRACT NO. 94942

F.A.S. RTE.	SECTION	COUNTY	TOTAL SHEETS	SHEET NO.
2796	(L,K)B	Effingham	35	27
STA. 1222+75.00		TO STA. 1222+75.00		
FED. ROAD DIST. NO. _	ILLINOIS	FED. AID PROJECT		

FINAL SURVEY	SURVEYED	BY	DATE
NOTE BOOK	PLOTTED		
NO.	TEMPLATE		
	AREAS		
	AREAS CHECKED		

ORIGINAL SURVEY	SURVEYED	BY	DATE
NOTE BOOK	PLOTTED		
NO.	TEMPLATE		
	AREAS		
	AREAS CHECKED		

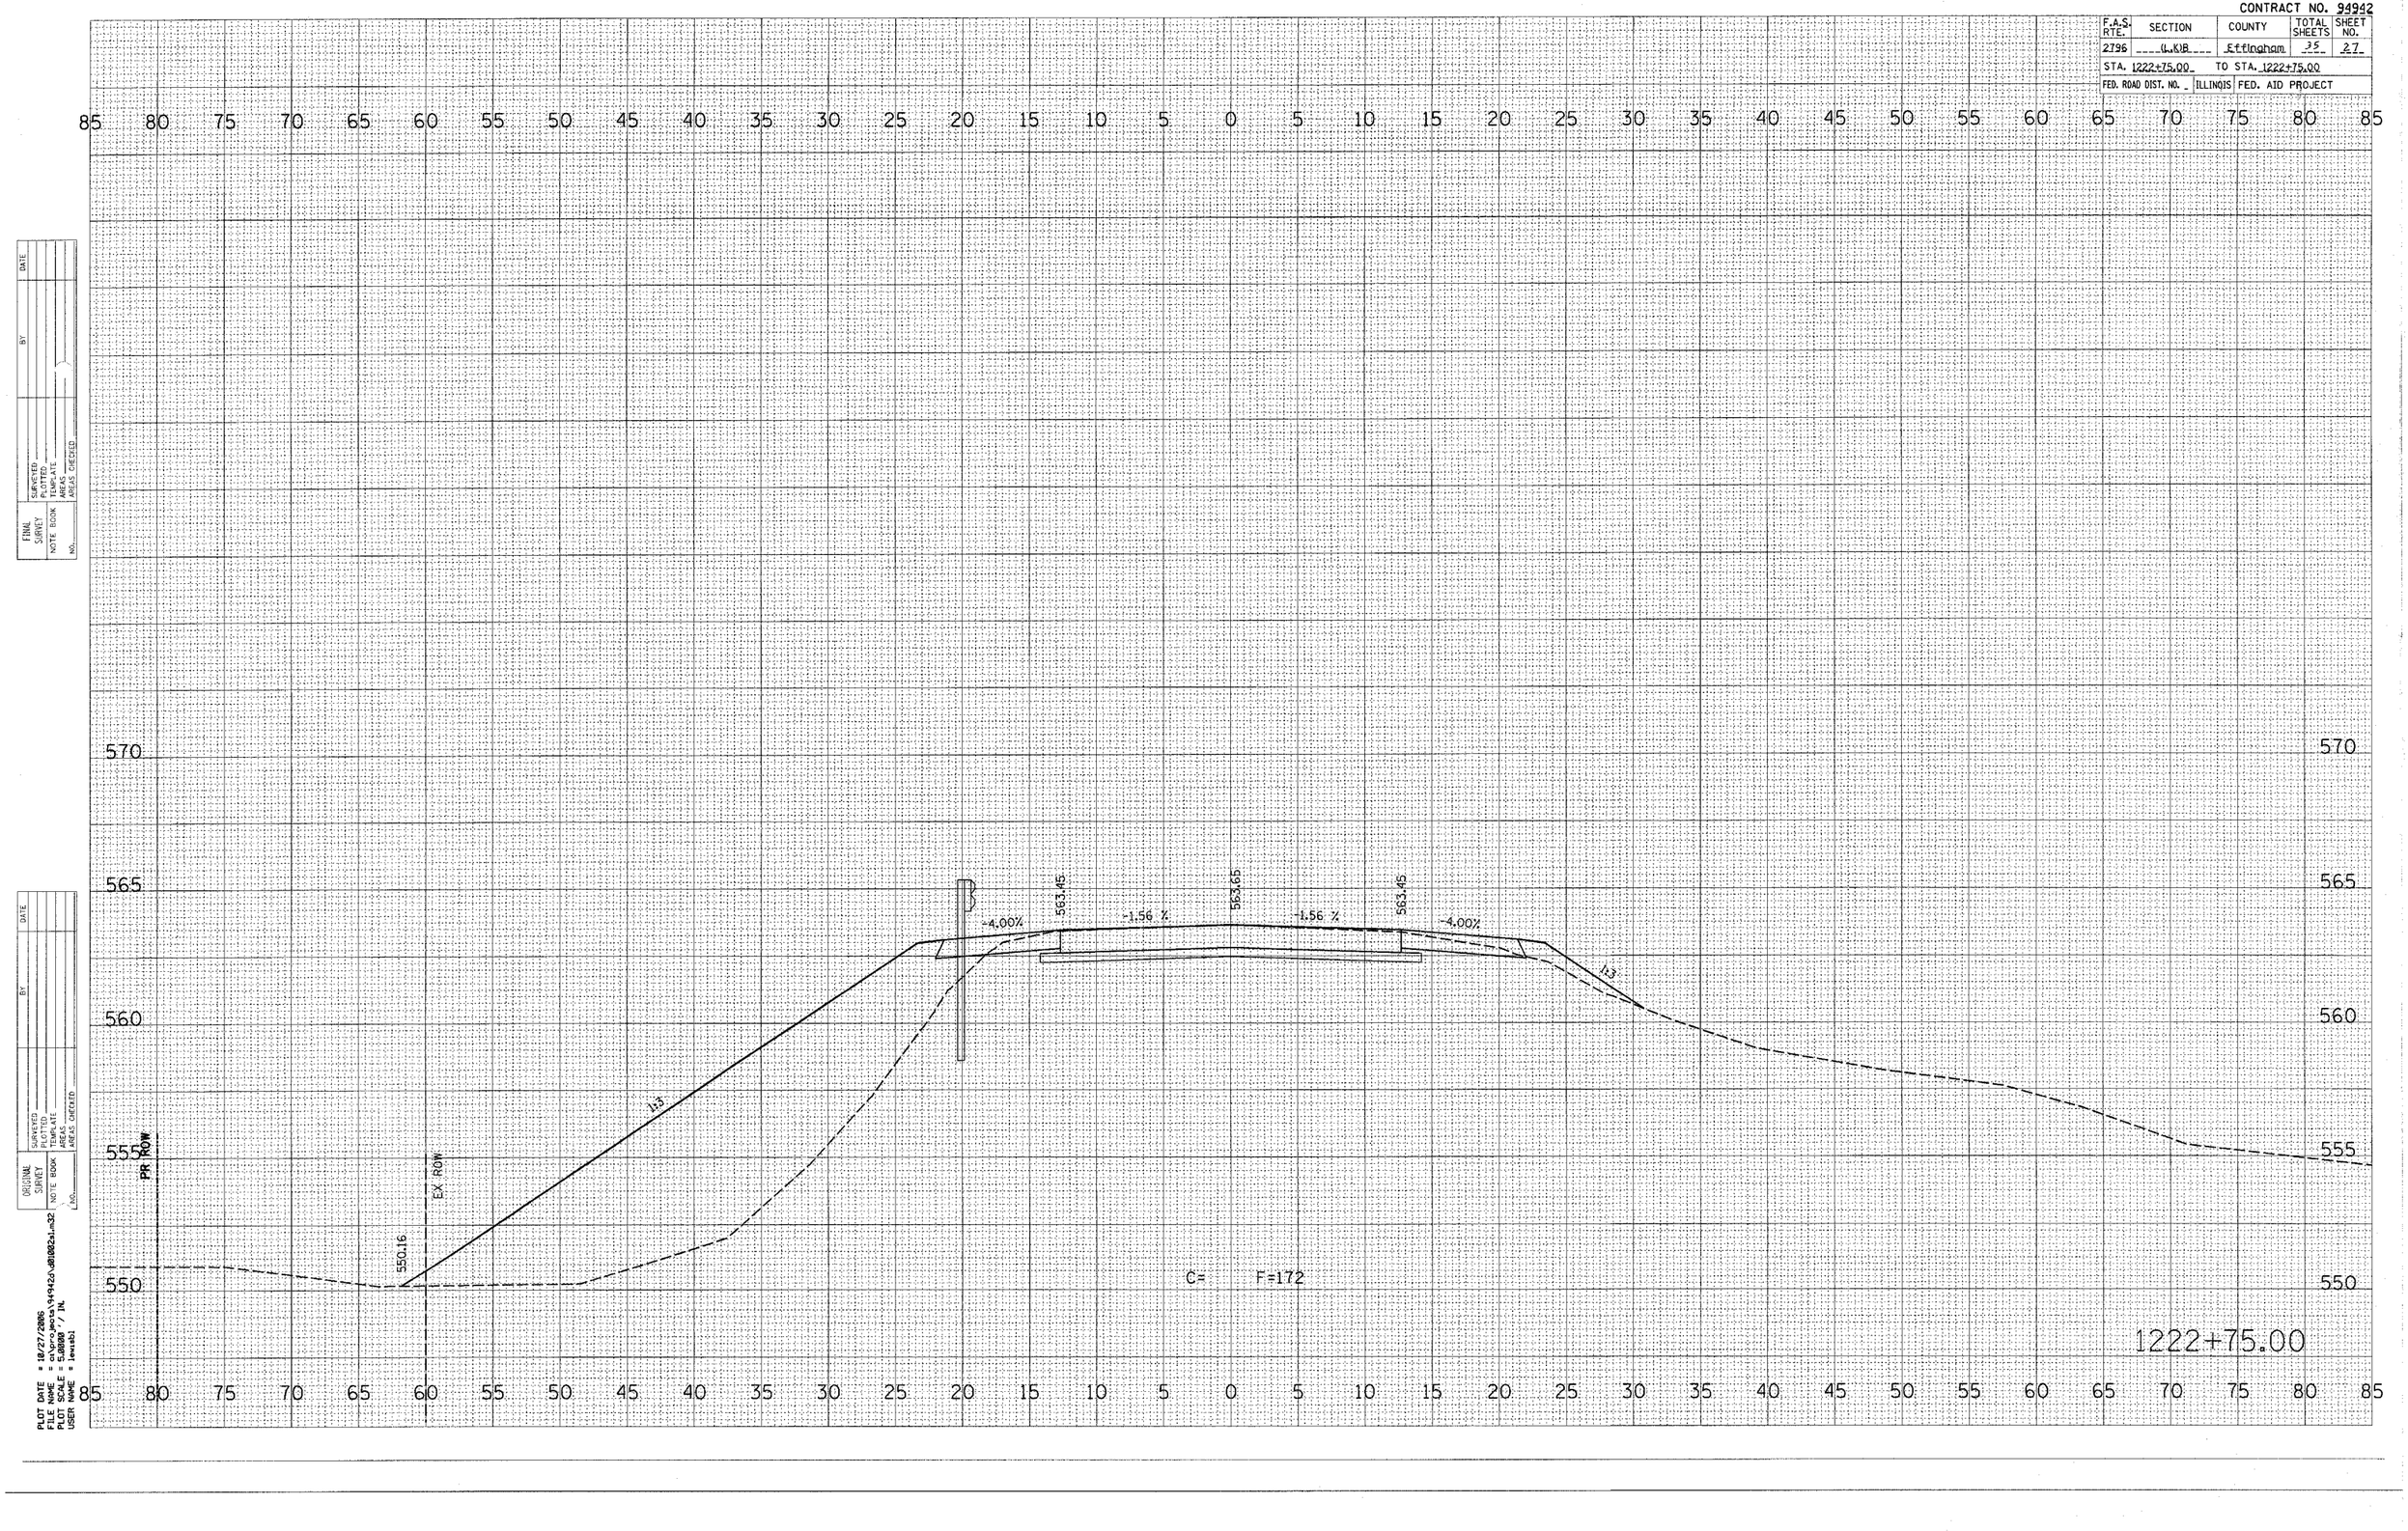

PLOT DATE = 10/27/2006
FILE NAME = c:\prg_pecs\94942a\d01002a1.m32
PLOT SCALE = 5.0000 ' / IN.
USER NAME = kmx401