CONTRACT NO. 94942

F.A.S. RTE.	SECTION	COUNTY	TOTAL SHEETS	SHEET NO.
2796	(L)(B)	Effingham	35	34
STA. 1225+25.00		TO STA. 1225+50.00		
FED. ROAD DIST. NO.	ILLINOIS	FED. AID PROJECT		

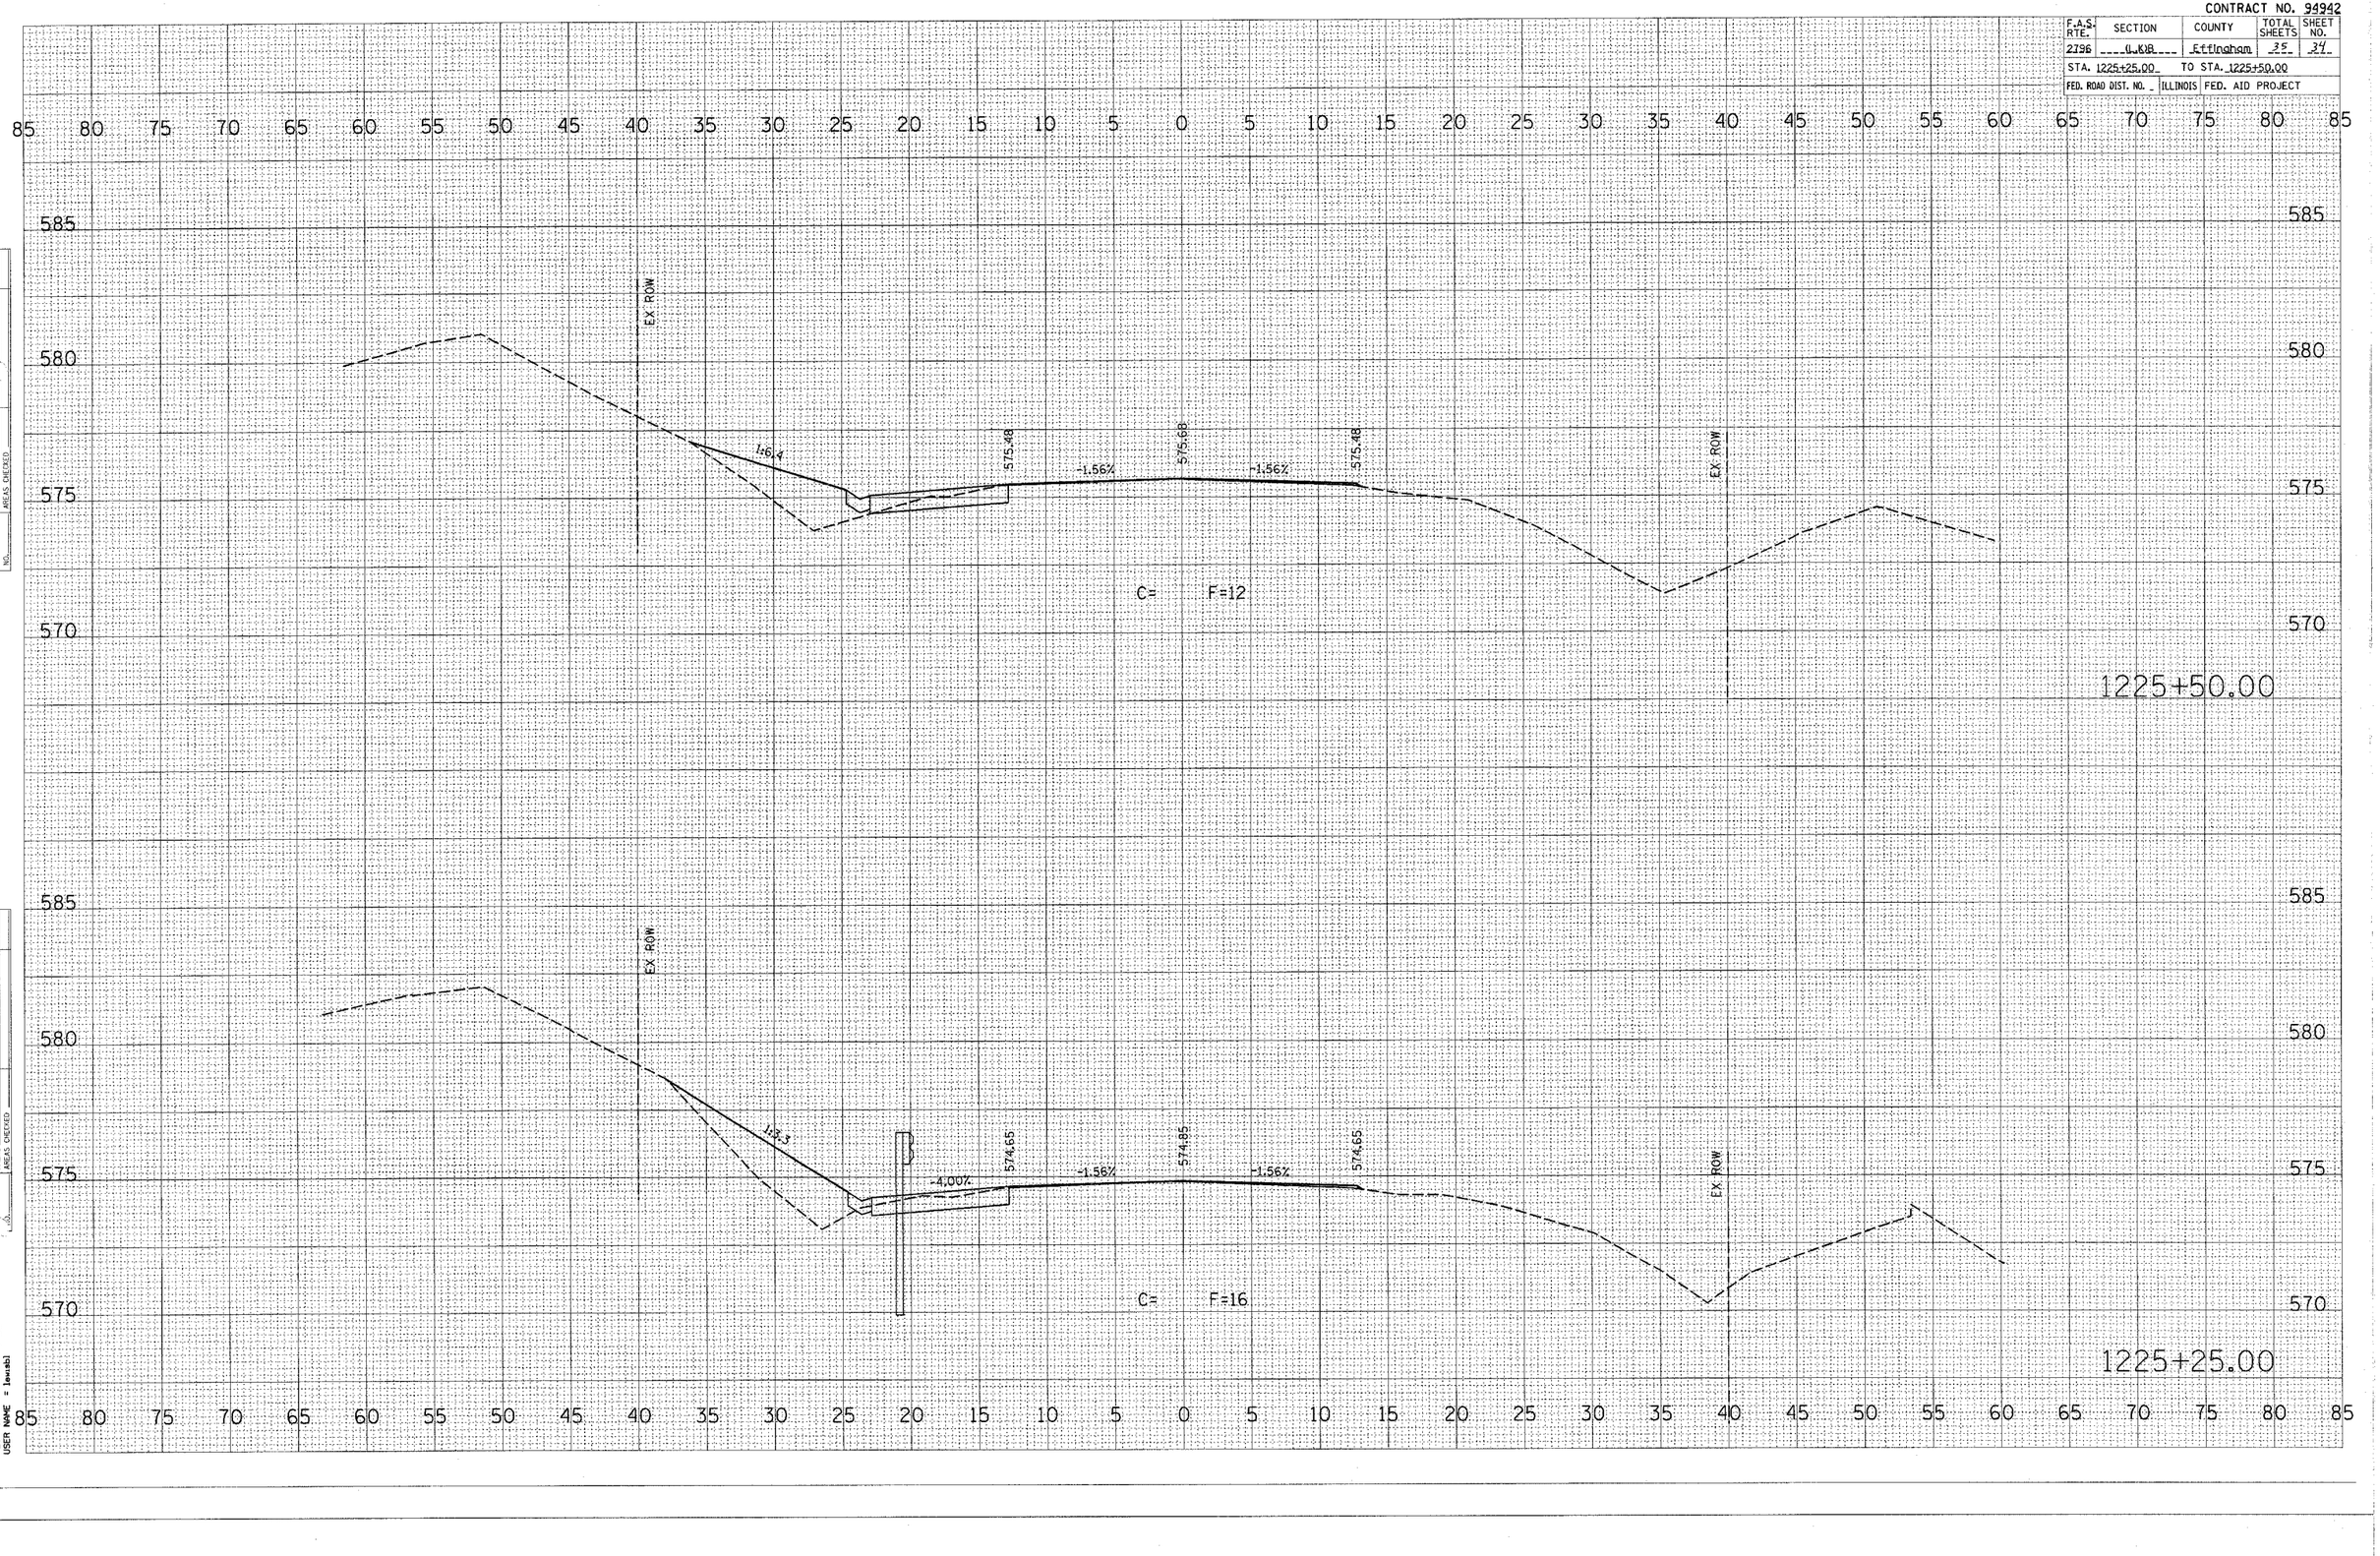

ORIGINAL SURVEY — NOTE BOOK — NO. — SURVEYED — PLOTTED — TEMPLATE — AREAS — AREAS CHECKED — BY — DATE

FINAL SURVEY — NOTE BOOK — NO. — SURVEYED — PLOTTED — TEMPLATE — AREAS — AREAS CHECKED — BY — DATE

PLOT DATE = 10/27/2006
FILE NAME = c:\projects\94942d\d018022i.m32
PLOT SCALE = 5.0000 ' / IN.
USER NAME = lawabi