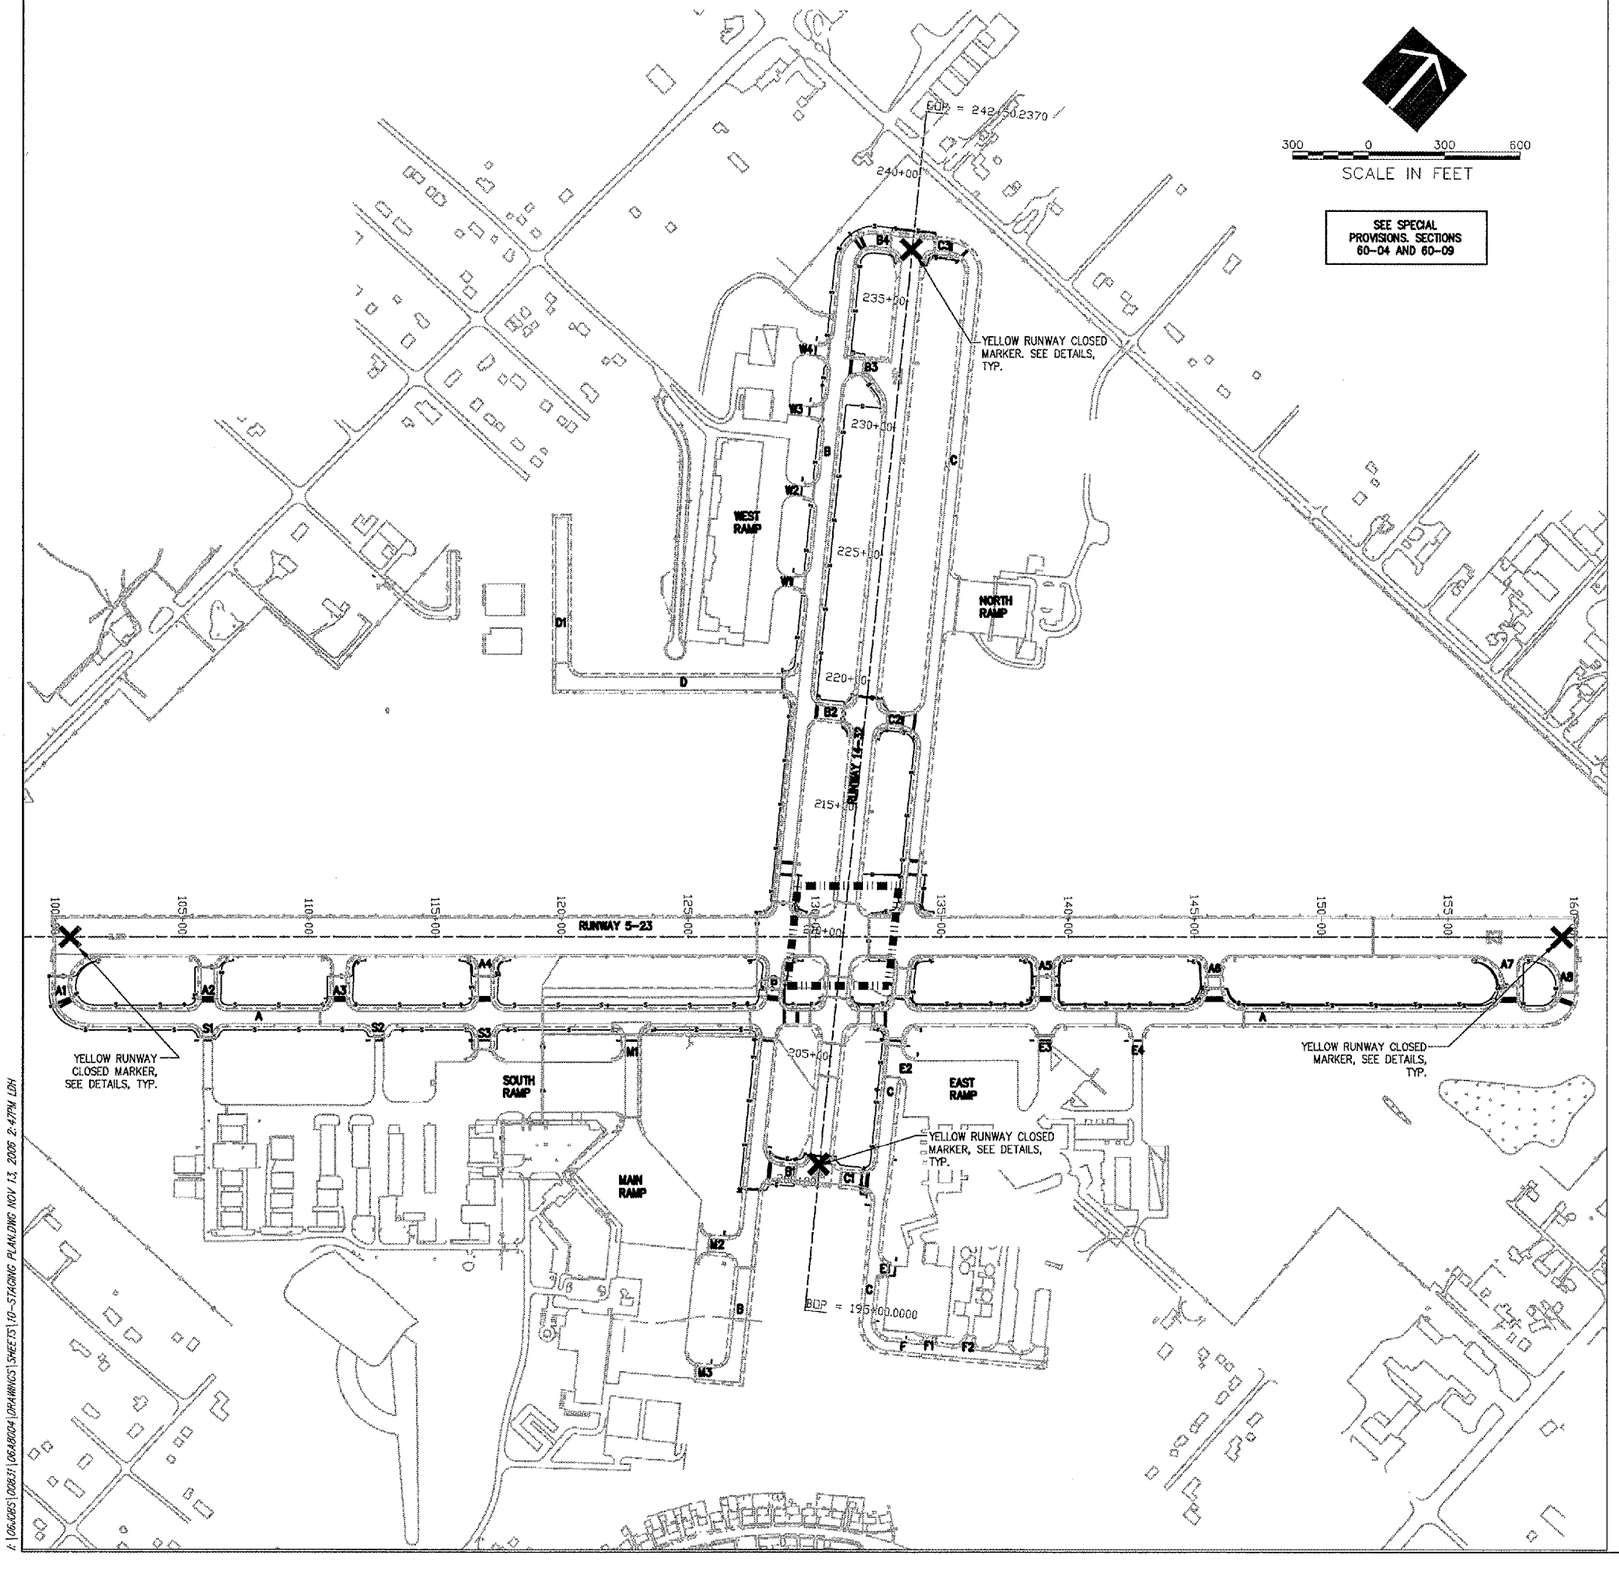

STAGE 5 NOTES

NOTES:

- DURING STAGE 5, THE AIRPORT WILL BE CLOSED TO ALL AIR TRAFFIC FOR A PERIOD OF 8 HOURS DURING TWO SUNDAY CLOSURES THAT WILL START AT 7AM. THE CONTRACTOR IS TO COORDINATE THE RUNWAY CLOSURE WITH AIRPORT OPERATIONS THROUGH THE RESIDENT ENGINEER. THE CONTRACTOR IS TO PLACE RUNWAY CLOSED MARKERS AT THE ENDS OF RUNWAY 5-23 AND RUNWAY 14-32 AND REMOVE THE MARKERS AFTER EACH CLOSURE WHEN THE RUNWAY IS REOPENED TO AIR TRAFFIC. THE CONTRACTOR MUST ENSURE THE RUNWAY AND SAFETY AREA MEET FAA CRITERIA PRIOR TO REOPENING THE RUNWAY.
- ALL CONTRACTOR'S ACTIVITIES SHALL BE LIMITED TO AREA WITHIN THE STAGE 5 LIMITS AS SHOWN.
- SEE CONSTRUCTION AND SAFETY NOTES, SHEET 4.
- THE CONTRACTOR HAS (2) TWO 8 HOUR SUNDAY CLOSURES TO COMPLETE WORK IN STAGE 5

THE FOLLOWING ITEMS ARE TO BE COMPLETED IN STAGE 5:

- INSTALL CABLE IN UNIT DUCT, HANDHOLES, SIGN BASES, AND SIGNS AS INDICATED ON THE PLANS WITHIN STAGE 5 LIMITS.
- REGRADE SHOULDERS AND SWALES WHERE NECESSARY WITHIN STAGE 5 LIMITS.
- TOPSOIL AND SEED WITHIN CONSTRUCTION LIMITS.
- REMOVE LATHING ANS WARNING TAPE, BARRICADES AND TEMPORARY EROSION CONTROL MEASURES AS NECESSARY.

WA057

HANSON PROFESSIONAL SERVICES INC.

815 Commerce Drive, Suite 200
Oak Brook, Illinois 60523
Telephone: 630.990.3800
Fax: 630.990.3801

WAUKEGAN REGIONAL AIRPORT
WAUKEGAN PORT DISTRICT

3580 North McAree Road
Waukegan, Illinois 60087
Telephone: 847.244.0066
Fax: 847.244.3813

AIRFIELD SIGNAGE IMPROVEMENTS

AIP PROJECT NO. 3-17-0105-B35
IDA PROJECT NO. UGN-3650

No.	Drawing Issue Description	Date	By

Date

NOVEMBER 10, 2006

Sheet Title

CONSTRUCTION STAGING PLAN STAGE 5

831-06A8004 Project Number

LDH 05/18/06 Layout By Date

LDH 05/18/06 Designed By Date

RMH 11/10/06 Reviewed By Date

LDH Drawn By

10 Sheet No.

J:\06JOBS\0831\06A8004\DRAWINGS\SHEETS\10-STAGING PLAN.DWG NOV 13, 2006 2:47PM LDH