MATCH LINE SEE SHEET 16

MATCH LINE SEE SHEET 17

MATCH LINE SEE SHEET 19

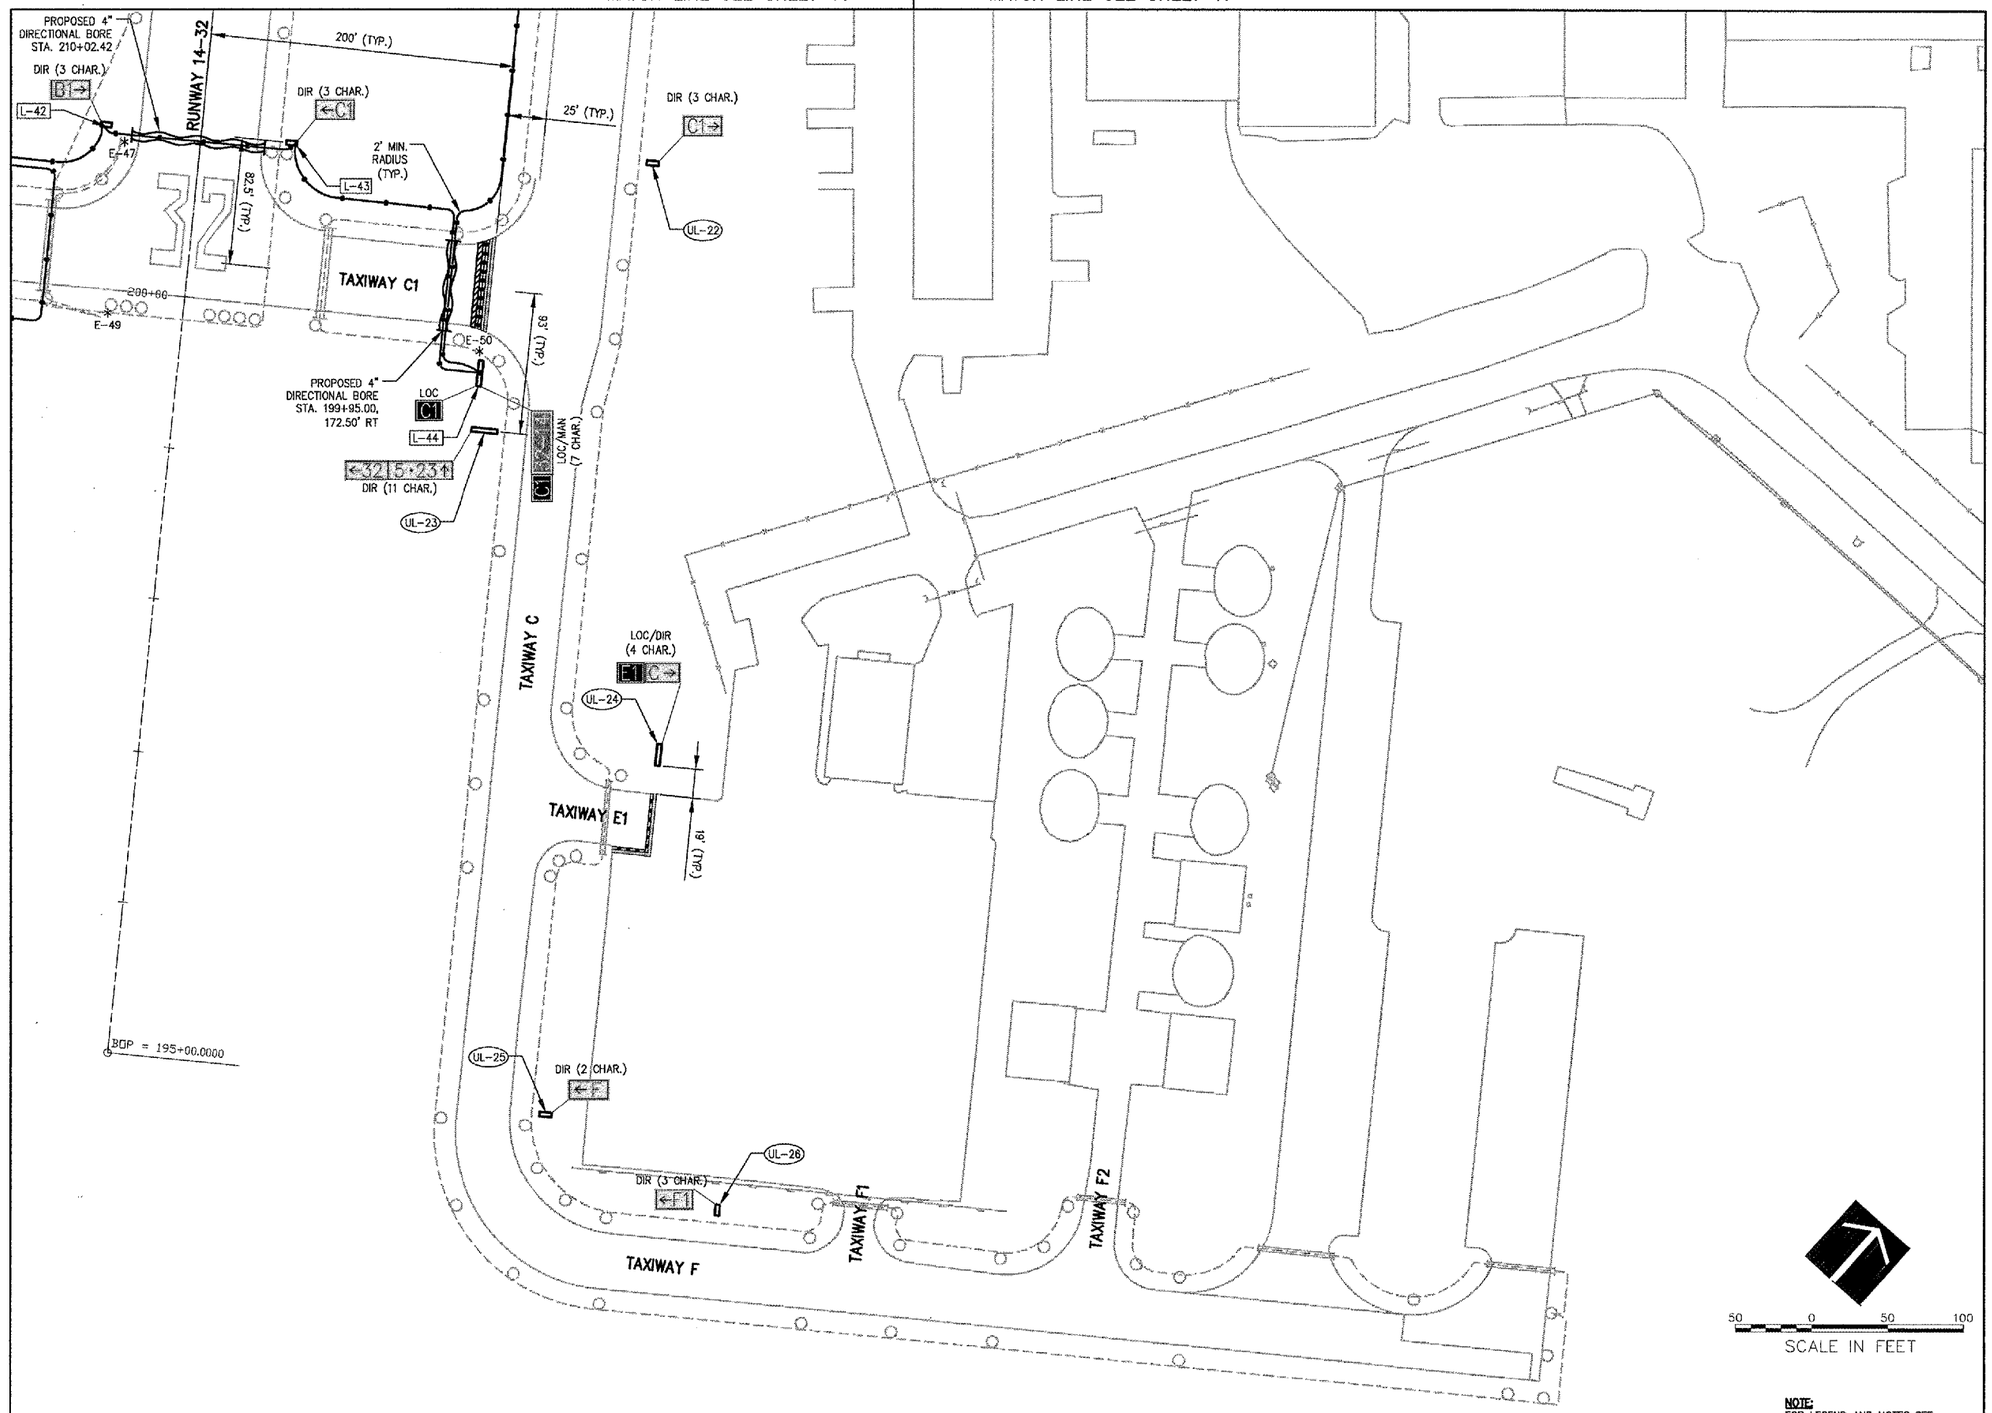

NOTE:
FOR LEGEND AND NOTES SEE SHEET 11.

I:\06JOBS\2006\06A8004\DRAWINGS\SHEETS\20-SIGN PLAN.DWG NOV 13, 2006 2:49PM LDH

WA057

HANSON

HANSON PROFESSIONAL SERVICES INC.

815 Commerce Drive, Suite 200
Oak Brook, Illinois 60523
Telephone: 630.990.3800
Fax: 630.990.3801

WAUKEGAN REGIONAL AIRPORT
WAUKEGAN PORT DISTRICT

3580 North McAree Road
Waukegan, Illinois 60087
Telephone: 847.244.0066
Fax: 847.244.3813

AIRFIELD SIGNAGE IMPROVEMENTS

AIP PROJECT NO. 3-17-0105-B35
IDA PROJECT NO. UGN-3650

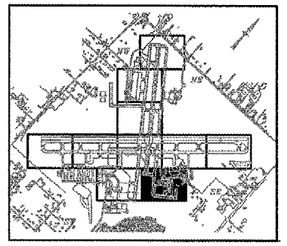

No.	Drawing Issue Description	Date	By

Date

NOVEMBER 10, 2006

Sheet Title

SIGNAGE AND MARKING PLAN

831-06A8004
Project Number

LDH	04/19/06
Layout By	Date
LDH	04/19/06
Designed By	Date
RMH	11/10/06
Reviewed By	Date
LDH	---- | ---
Drawn By	

Sheet No.

20