F.A.I. RTE.	SECTION	COUNTY	TOTAL SHEETS	SHEET NO.
83	*	COOK	631	525
STA.		TO STA.		
FED. ROAD DIST. NO.		ILLINOIS	FED. AID PROJECT	
* (2425 & 2626) R-2		CONTRACT NO. 62111		

LEGEND

- EXISTING PAVEMENT
- TEMPORARY PAVEMENT
- POROUS GRANULAR EMBANKMENT

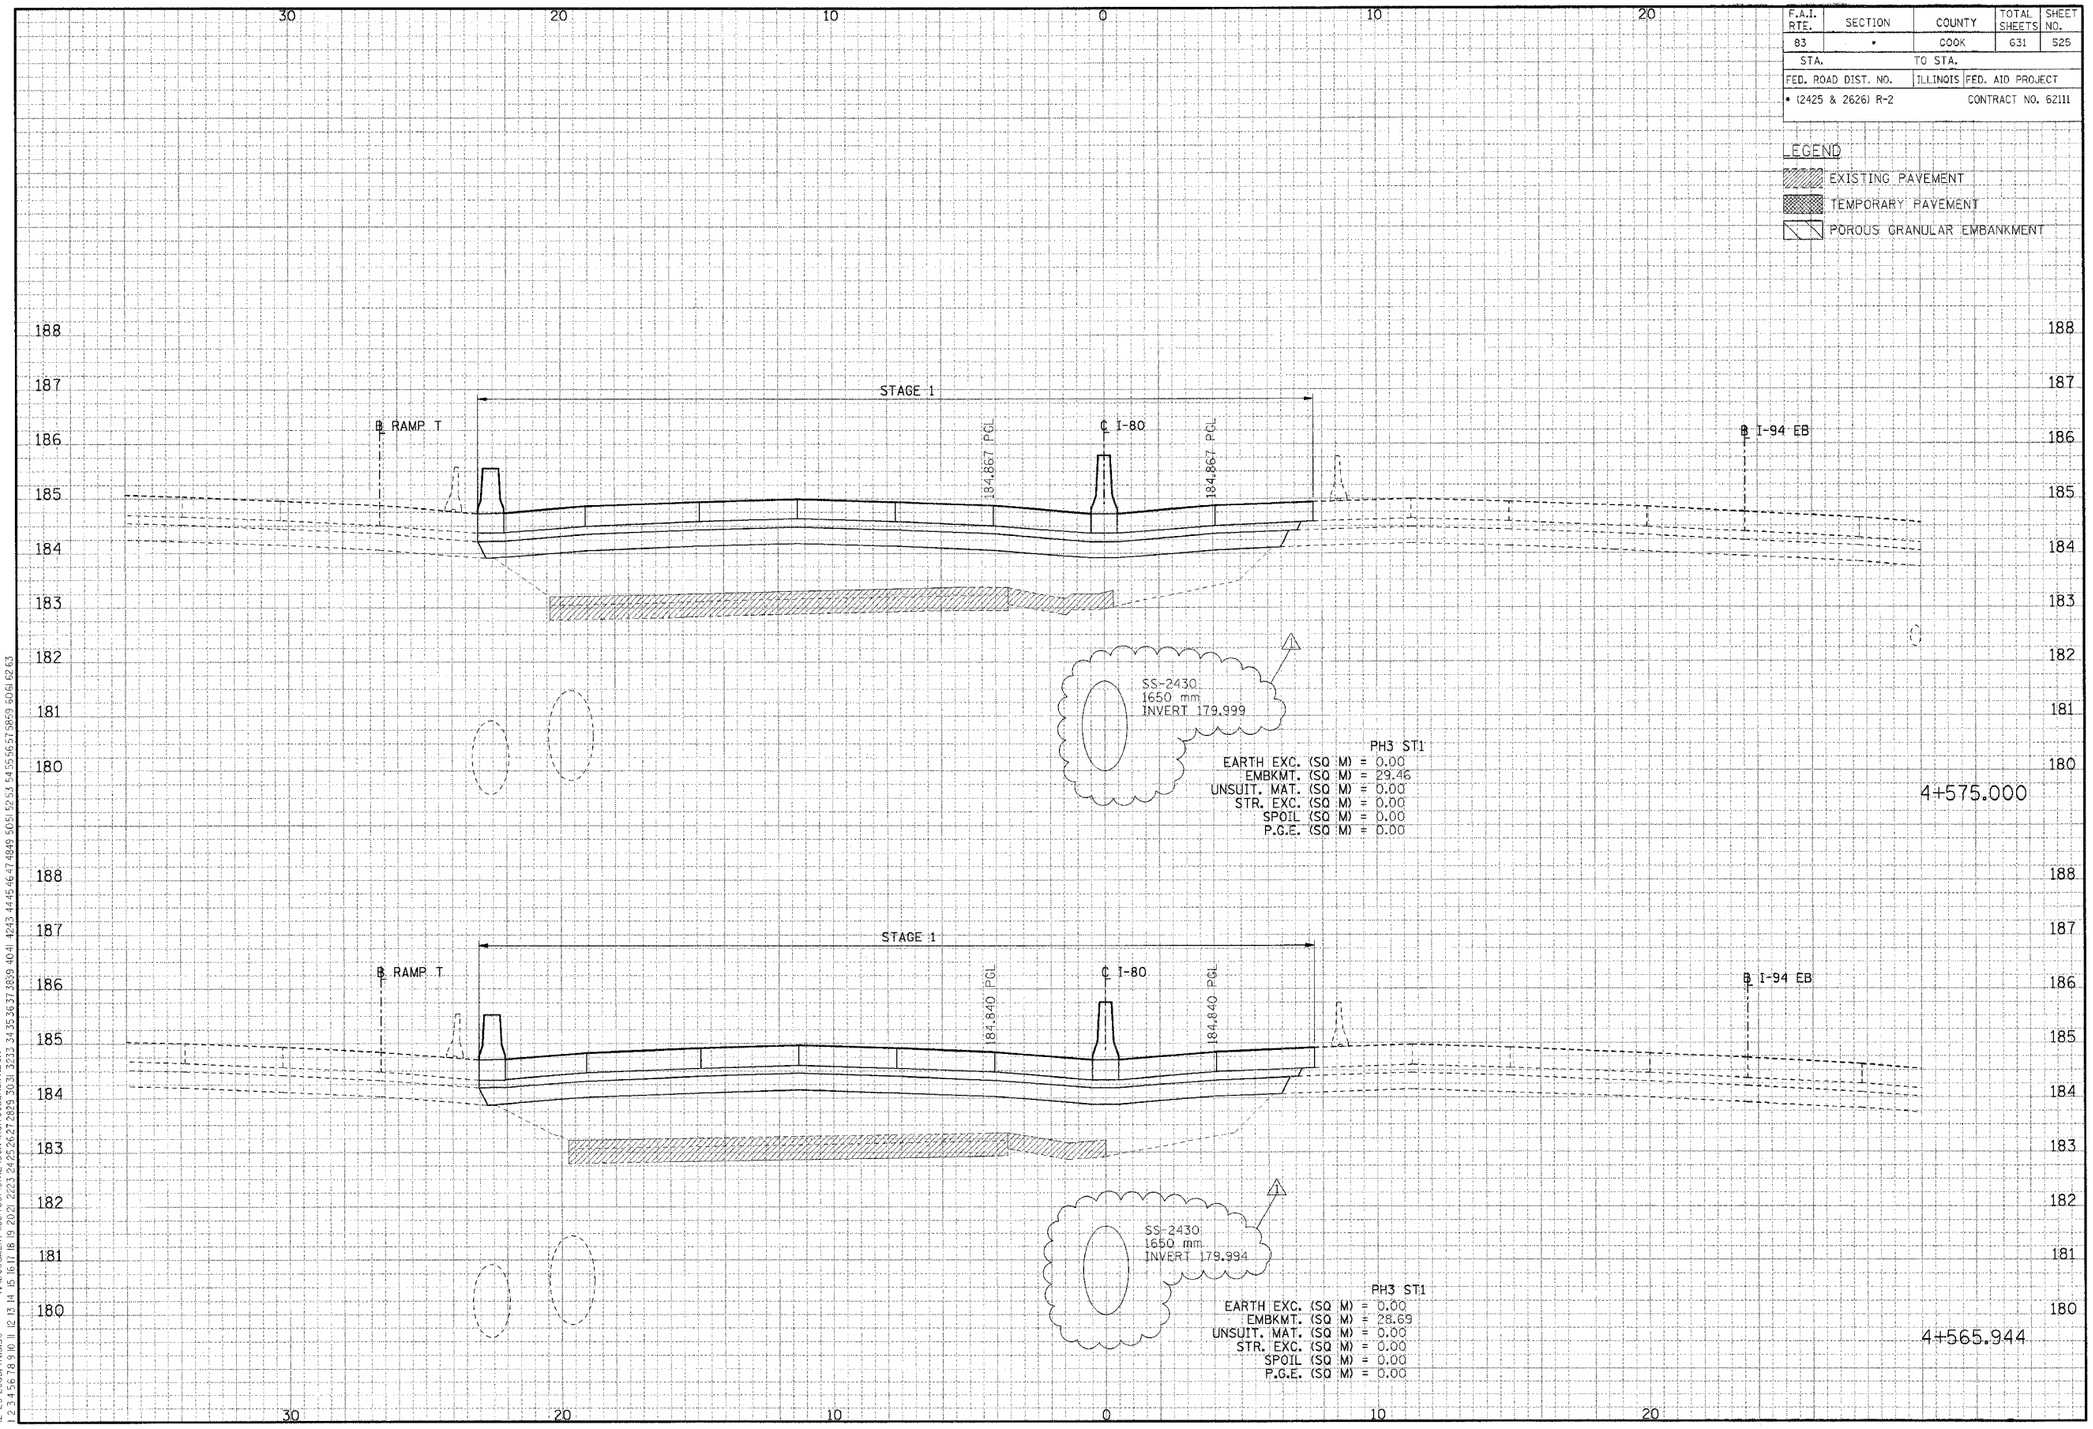

CROSS-SECTIONS FOR I-80/94

⚠ REVISED 01/04/2006, KV

FINAL SURVEY? NOTE BOOK
SURVEYED PLOTTED TEMPLATE AREAS CHECKED BY DATE

ORIGINAL SURVEY? NOTE BOOK
SURVEYED PLOTTED TEMPLATE AREAS CHECKED BY DATE

..\XR890002A.DGN, ..\XP1700I2A.DGN, ..\XP1700I2A.DGN, ..\XP1700J2A.DGN, ..\XW8T7032A.DGN, ..\XW8T7032A.DGN, ..\VR8300J2A.DGN, ..\VR8300J2A.DGN, ..\VW3300J2A.DGN, ..\VR8T0022A.DGN, ..\VR8300J2A.DGN, ..\VR890022A.DGN, ..\VR890022A.DGN, ..\VR890022