F.A.I. RTE.	SECTION	COUNTY	TOTAL SHEETS	SHEET NO.
83	*	COOK	631	530
STA.		TO STA.		
FED. ROAD DIST. NO.		ILLINOIS	FED. AID PROJECT	
* (2425 & 2626) R-2			CONTRACT NO. 62111	

LEGEND

- EXISTING PAVEMENT
- TEMPORARY PAVEMENT
- POROUS GRANULAR EMBANKMENT

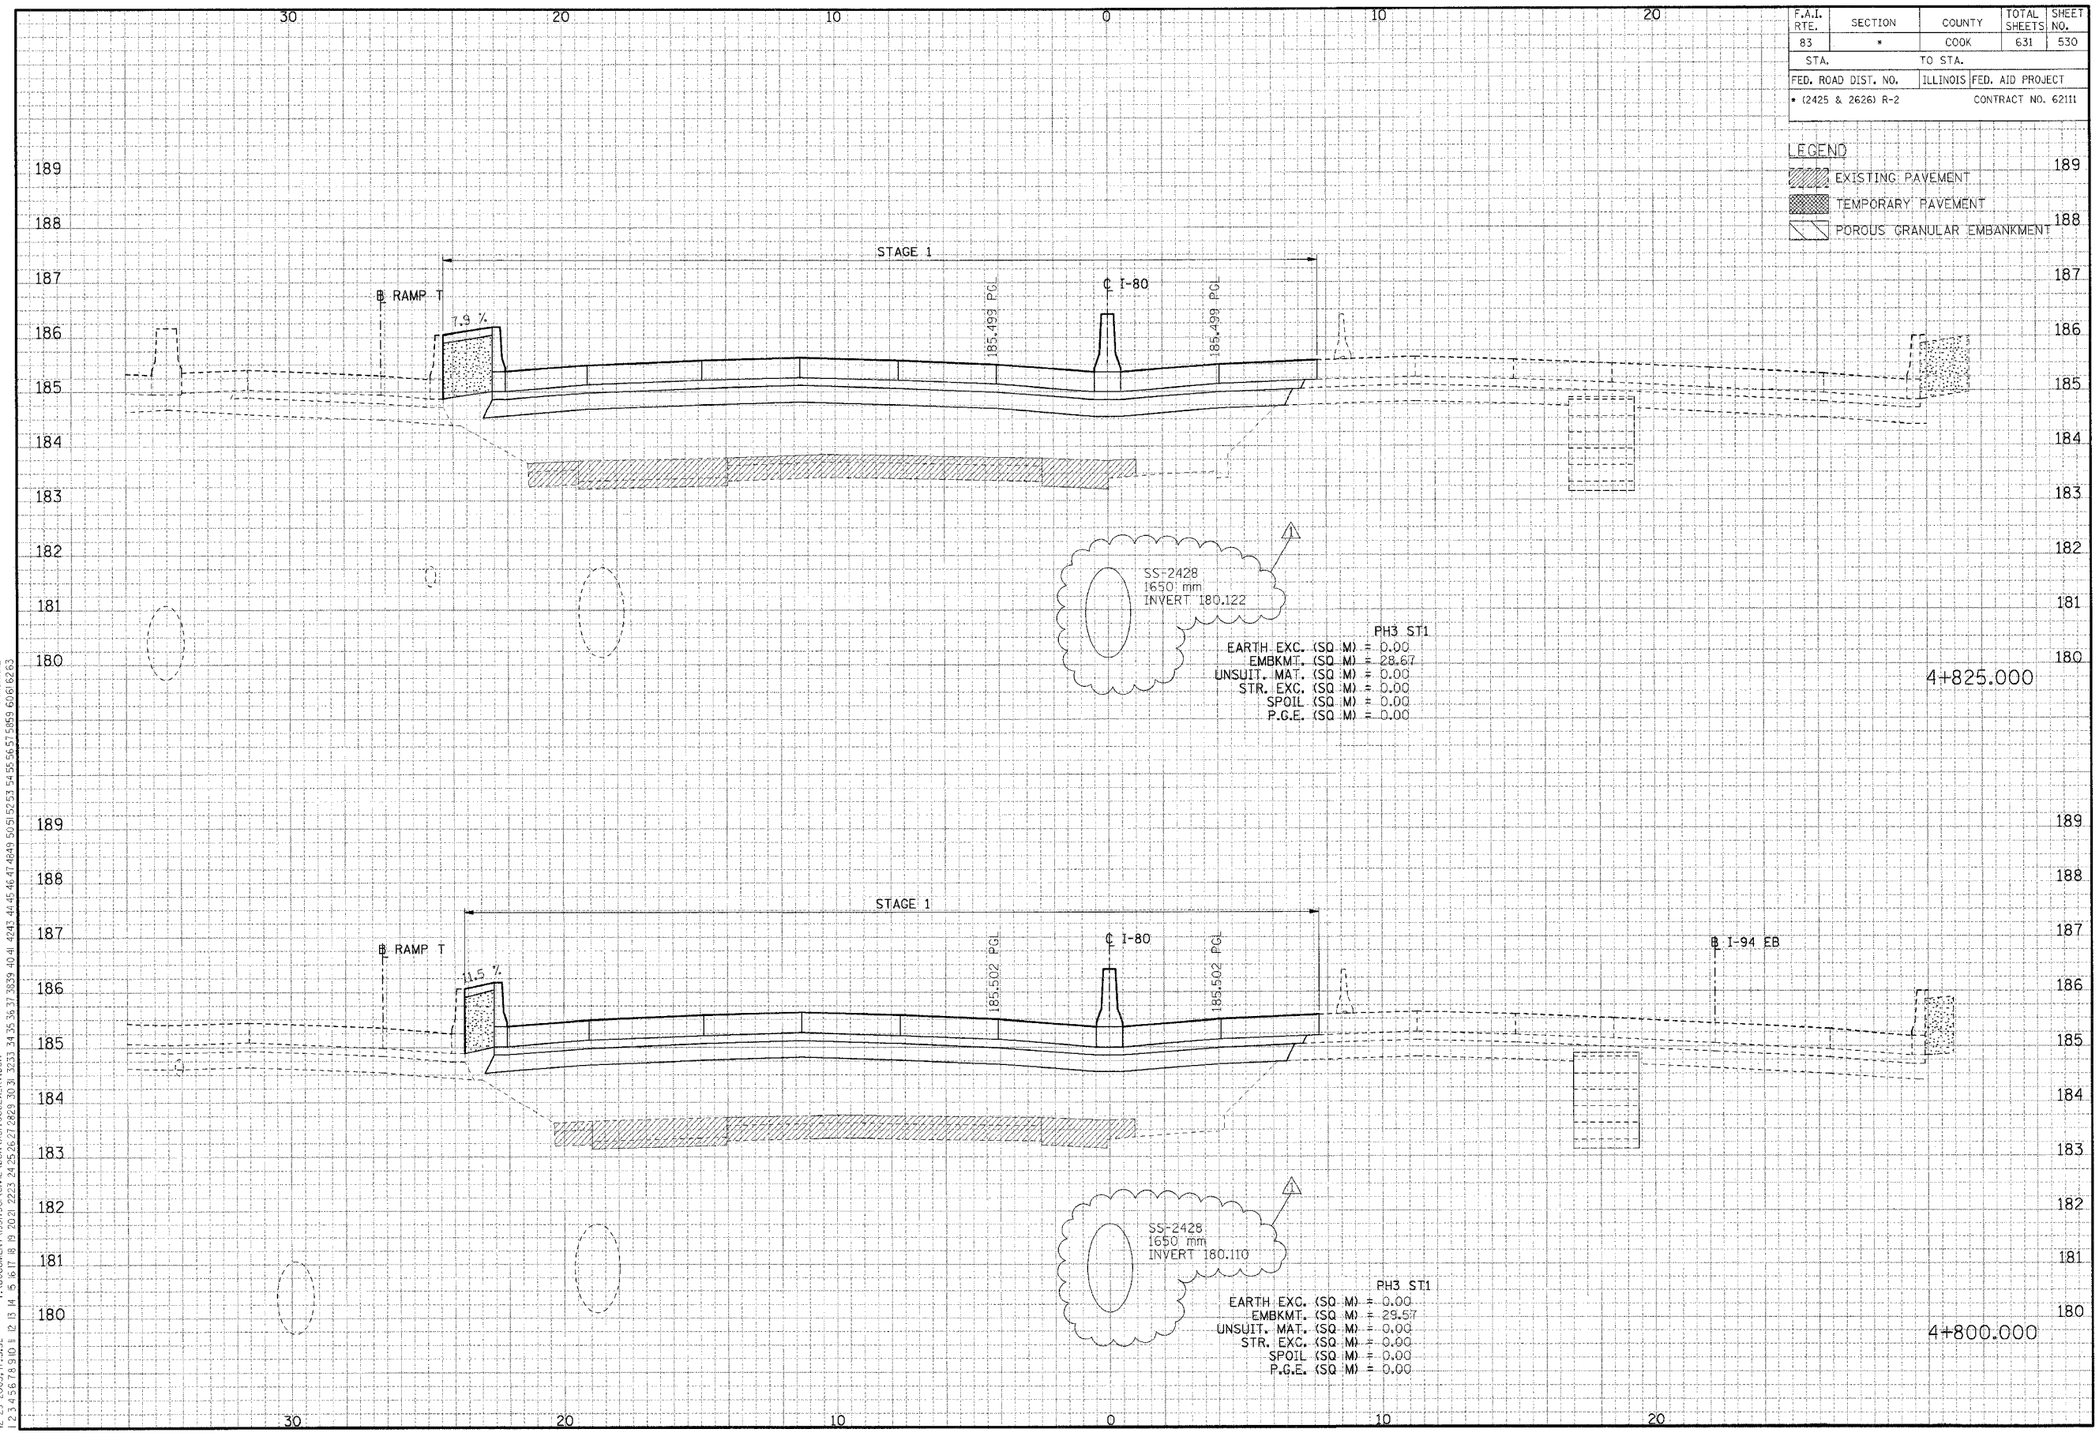

CROSS-SECTIONS FOR I-80/94

⚠ REVISED 01/04/2006, KV

FINAL SURVEY
NOTE BOOK
SURVEYED
PLOTTED
CHECKED
AREAS
AREAS CHECKED
NO.
BY
DATE

ORIGINAL SURVEY
NOTE BOOK
SURVEYED
PLOTTED
CHECKED
AREAS
AREAS CHECKED
NO.
BY
DATE

..\XR9900EA.DGN, ..\XP170ØEA.DGN, ..\PR170ØEA.DGN, ..\XPT0032A.DGN, ..\VWT0032A.DGN, ..\SL99R02A.DGN, ..\XR9900ZA.DGN, ..\PR9900ZA.DGN, ..\PR3000ZA.DGN, ..\PR3002A.DGN, ..\ORB0032A.DGN, ..\VWT0032A.DGN, ..\SL99R02A.DGN, ..\W99R02A.DGN, ..\TR17022A.DGN, ..\
12-29-2005, 17:36:52 T:\DOCUMENT\99170\DGN\L400NV3170002A-KV.DGN
1 2 
..\XR9900EA.DGN, ..\XP170ØEA.DGN, ..\PR170ØEA.DGN, ..\XPT0032A.DGN, ..\VWT0032A.DGN, ..\XR170022A.DGN, ..\VW30022A.DGN, ..\PR9900ZA.DGN, ..\PR3000ZA.DGN, ..\PR3002A.DGN, ..\ORB0032A.DGN, ..\VWT0032A.DGN, ..\SL99R02A.DGN, ..\W99R02A.DGN, ..\TR17022A.DGN, ..\
VARSHNEY