F.A.Q. RTE.	SECTION	COUNTY	TOTAL SHEETS	SHEET NO.
83	*	COOK	631	540
STA.		TO STA.		
FED. ROAD DIST. NO.		ILLINOIS	FED. AID PROJECT	
* (2425 & 2626) R-2			CONTRACT NO. 62111	

LEGEND

EXISTING PAVEMENT

TEMPORARY PAVEMENT

POROUS GRANULAR EMBANKMENT

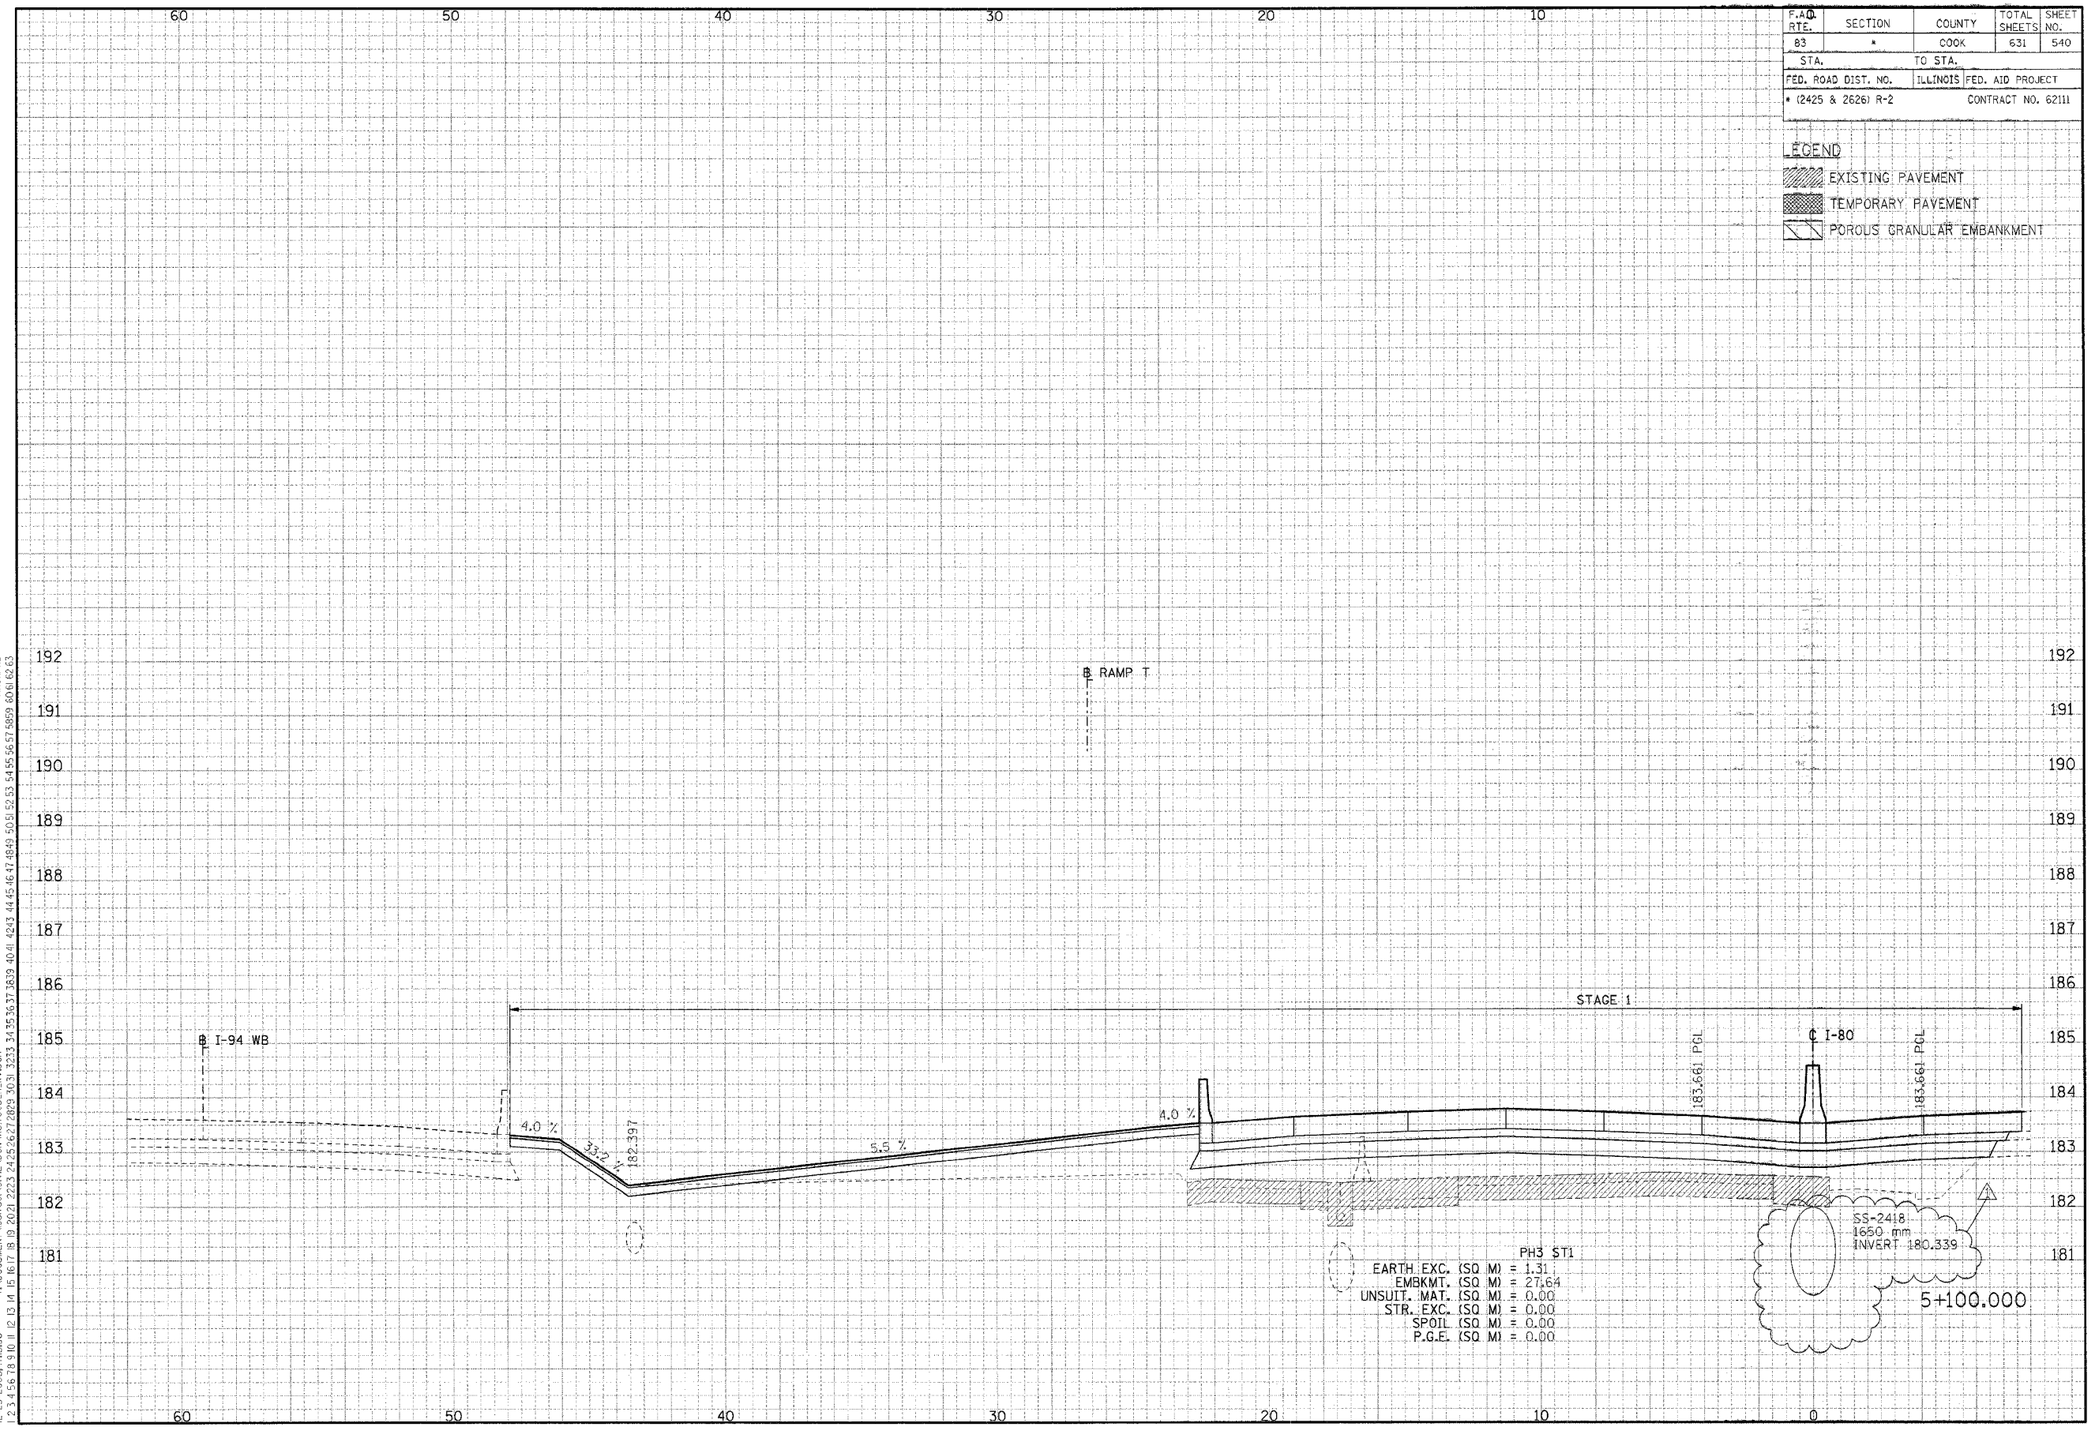

CROSS-SECTIONS FOR I-80/94

△1 REVISED 01/04/2006, KV

FINAL SURVEY | NOTE BOOK NO. | SURVEYED | PLOTTED | TEMPLATE | AREAS | AREAS CHECKED | BY | DATE

ORIGINAL SURVEY | NOTE BOOK NO. | SURVEYED | PLOTTED | TEMPLATE | AREAS | AREAS CHECKED | BY | DATE

..\XR99001 2A.DGN, ..\XP170012A.DGN, ..\PR170012A.DGN, ..\XP170032A.DGN, ..\XW130012A.DGN, ..\HR170022A.DGN, ..\XR130022A.DGN, ..\PR990012A.DGN, ..\DR130032A.DGN, ..\XW170032A.DGN, ..\SL99R012A.DGN, ..\G99R012A.DGN, ..\TR177022A.DGN, ..\
12-29-2005, 17:13:56 T:\DOCUMENT\93175GN\CIVIL\DGN\XS170032A.KV.DGN VARSHNKZ
1 2 