F.A.I. RTE.	SECTION	COUNTY	TOTAL SHEETS	SHEET NO.
83	*	COOK	631	545
STA.		TO STA.		
FED. ROAD DIST. NO.		ILLINOIS	FED. AID PROJECT	
* (2425 & 2626) R-2			CONTRACT NO. 62111	

LEGEND

EXISTING PAVEMENT

TEMPORARY PAVEMENT

POROUS GRANULAR EMBANKMENT

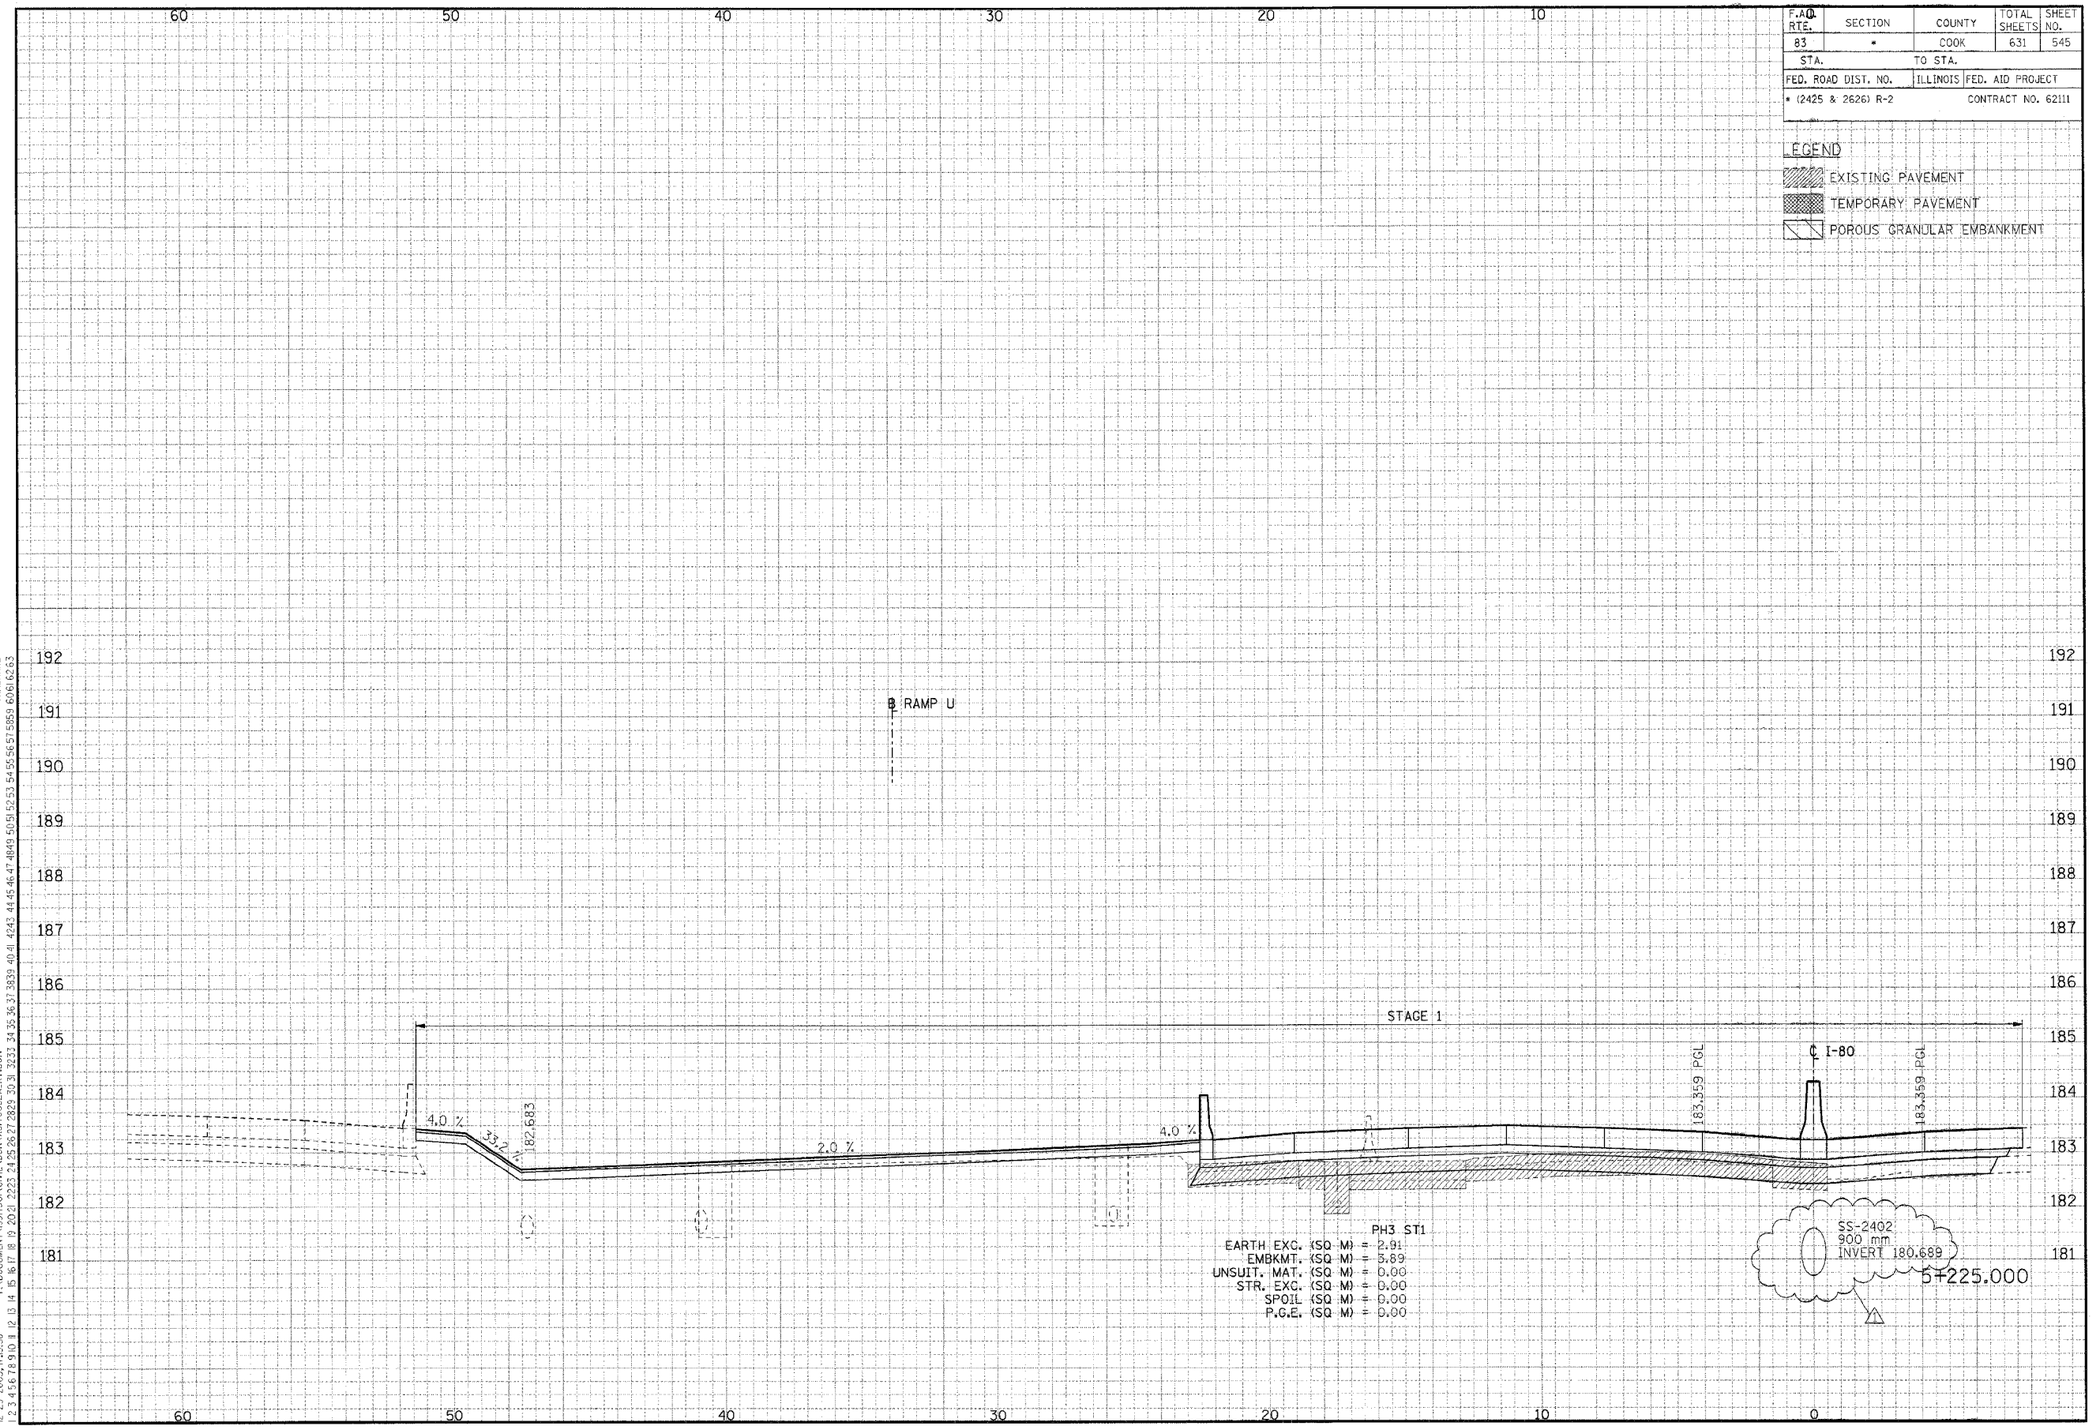

CROSS-SECTIONS FOR I-80/94

⚠ REVISED 01/04/2006. KV

FINAL SURVEY | NOTE BOOK | NO. | BY | DATE
SURVEYED | PLOTTED | TEMPLATE | AREAS CHECKED
..\XR9900I2A.DGN, ..\XP0T0002A.DGN, ..\XP0T0002A.DGN, ..\VP\T0032A.DGN, ..\VR13002A.DGN, ..\VR13002A.DGN, ..\VR13002