F.A.U. RTE.	SECTION	COUNTY	TOTAL SHEETS	SHEET NO.
83	*	COOK	631	547
STA.		TO STA.		
FED. ROAD DIST. NO.		ILLINOIS	FED. AID PROJECT	
* (2425 & 2626) R-2			CONTRACT NO. 62111	

LEGEND

EXISTING PAVEMENT

TEMPORARY PAVEMENT

POROUS GRANULAR EMBANKMENT

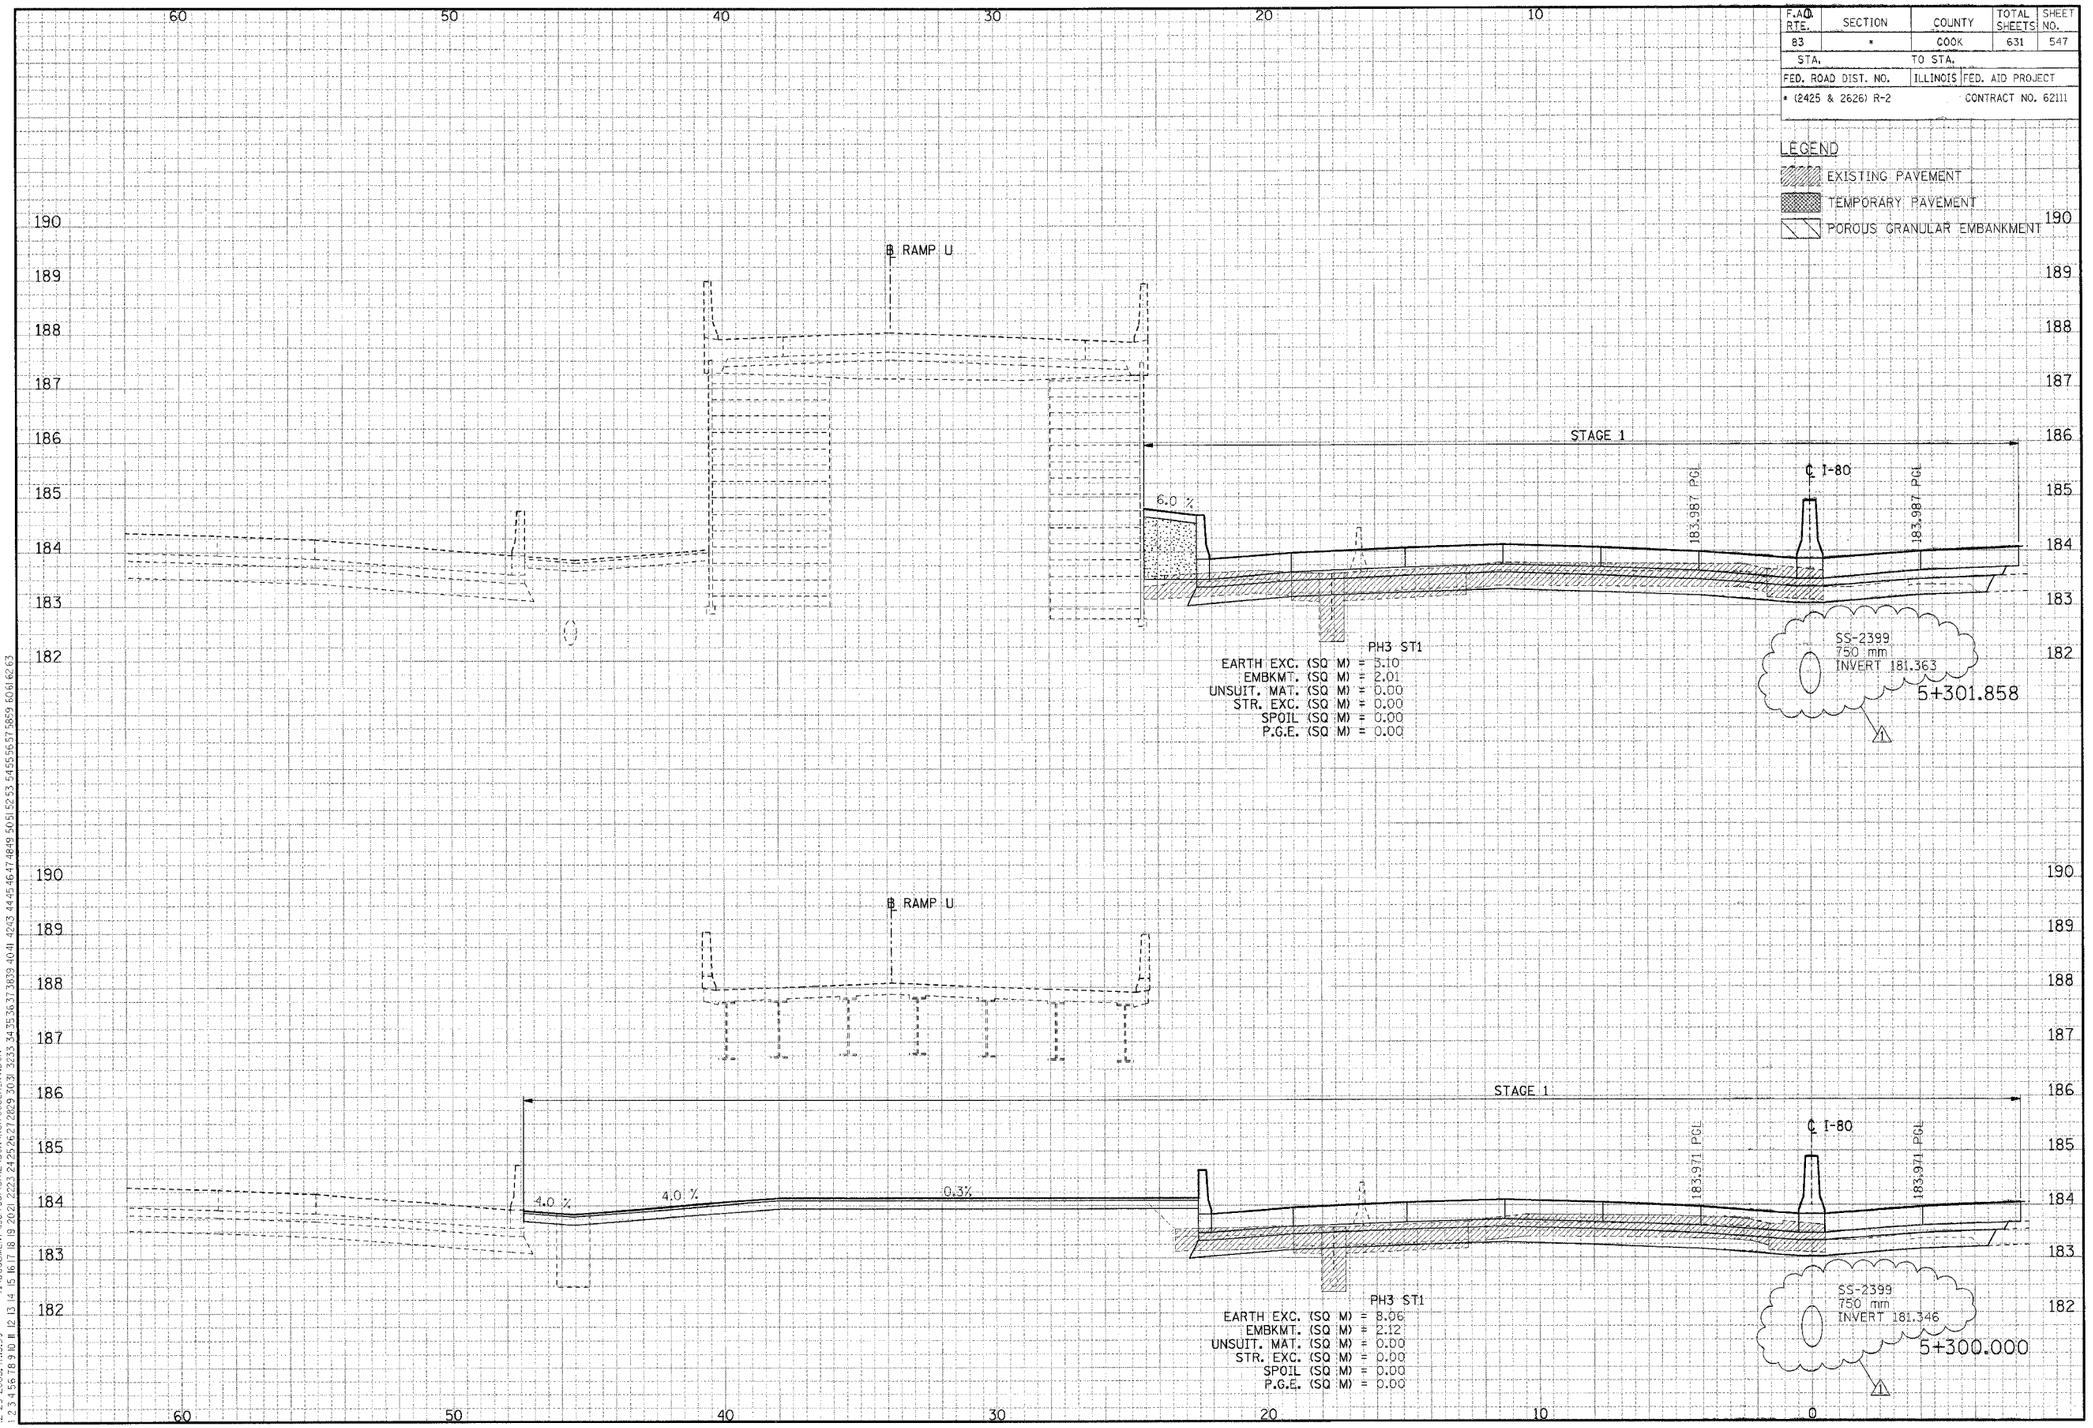

CROSS-SECTIONS FOR I-80/94

⚠ REVISED 01/04/2006, KV

FINAL SURVEY | NOTE BOOK | NOS. | BY | DATE | SURVEYED | PLOTTED | TEMPLATE | AREAS CHECKED

ORIGINAL SURVEY | NOTE BOOK | NOS. | BY | DATE | SURVEYED | PLOTTED | TEMPLATE | AREAS CHECKED

..\VR89002A.DGN, ..\VP70012A.DGN, ..\PR70012A.DGN, ..\PR30012A.DGN, ..\VP70012A.DGN, ..\VW30032A.DGN, ..\VW70032A.DGN, ..\VL99R012A.DGN, ..\M99R012A.DGN, ..\TRI7022A.DGN, ..\VR89002A.DGN, ..\PR30032A.DGN, ..\PR99002A.DGN, ..\VR83032A.DGN, ..\VR87002A.DGN, ..\VW30002A.DGN, ..\VP70032A.DGN, ..\VL99R012A.DGN, ..\M99R012A.DGN, ..\TRI7022A.DGN, ..\

I:\DOCUMENT\93750\CIVIL\DGN\XS70032A.KV.DGN

12-29-2005, 13:59

YARSHKZ

1 2 