F.A.I. RTE.	SECTION	COUNTY	TOTAL SHEETS	SHEET NO.
80/94	*	COOK	631	40
STA.		TO STA.		
FED. ROAD DIST. NO.		ILLINOIS	FED. AID PROJECT	

* (2425 & 2626) R-2 CONTRACT NO. 62111

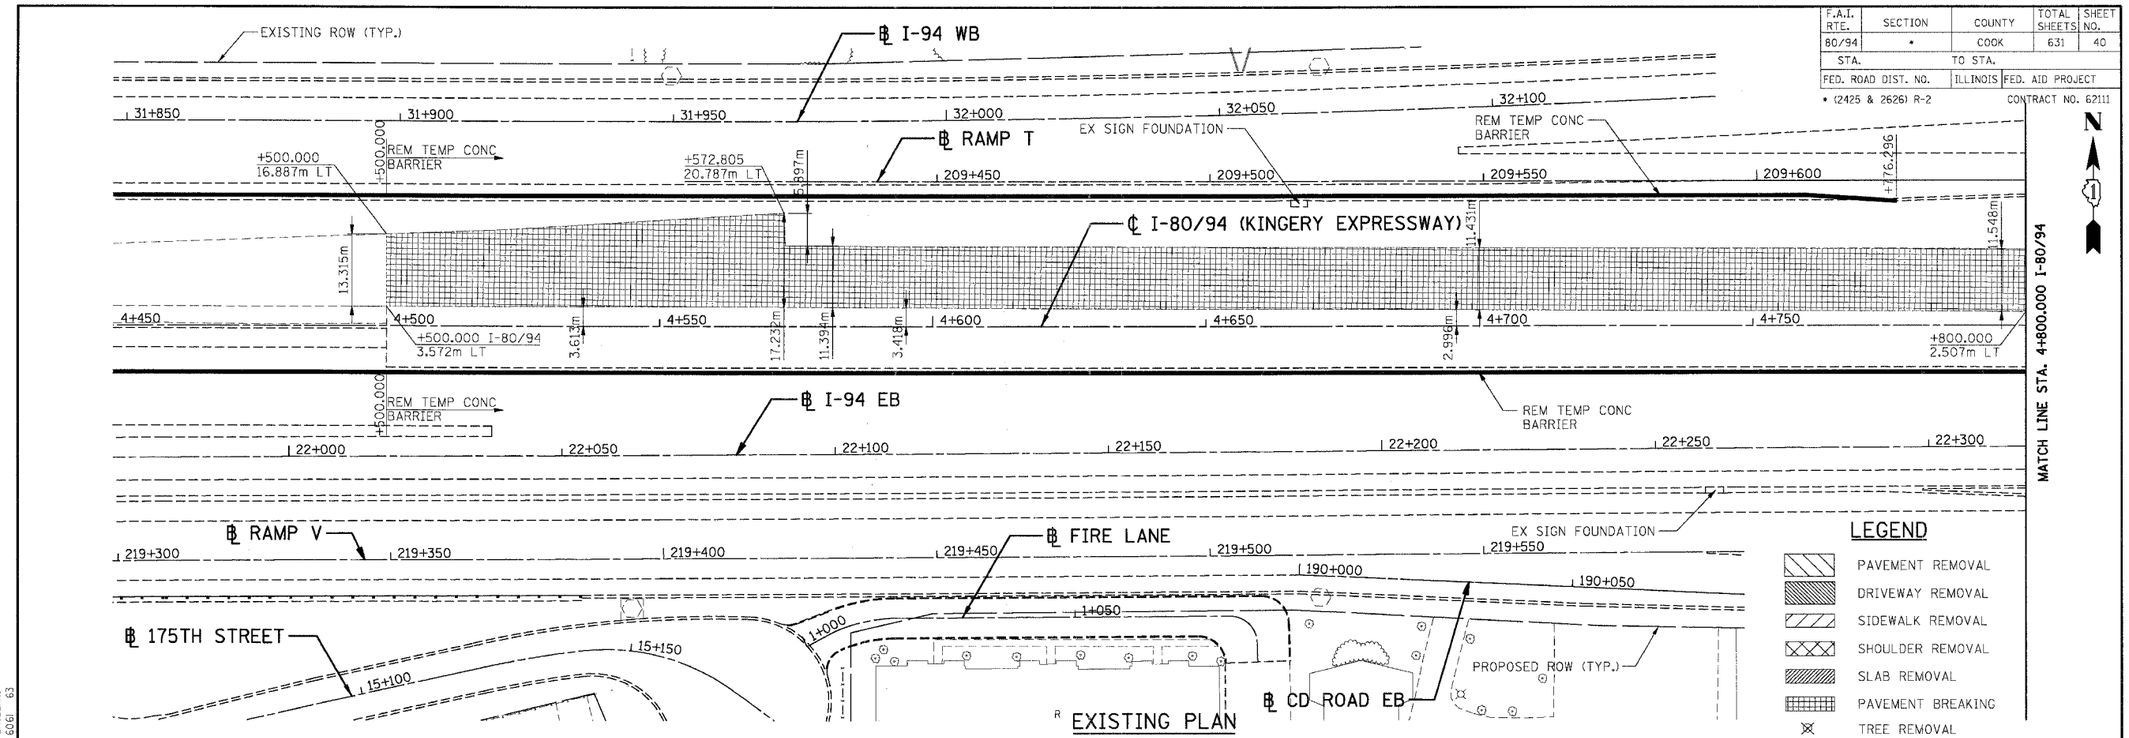

EXISTING PLAN

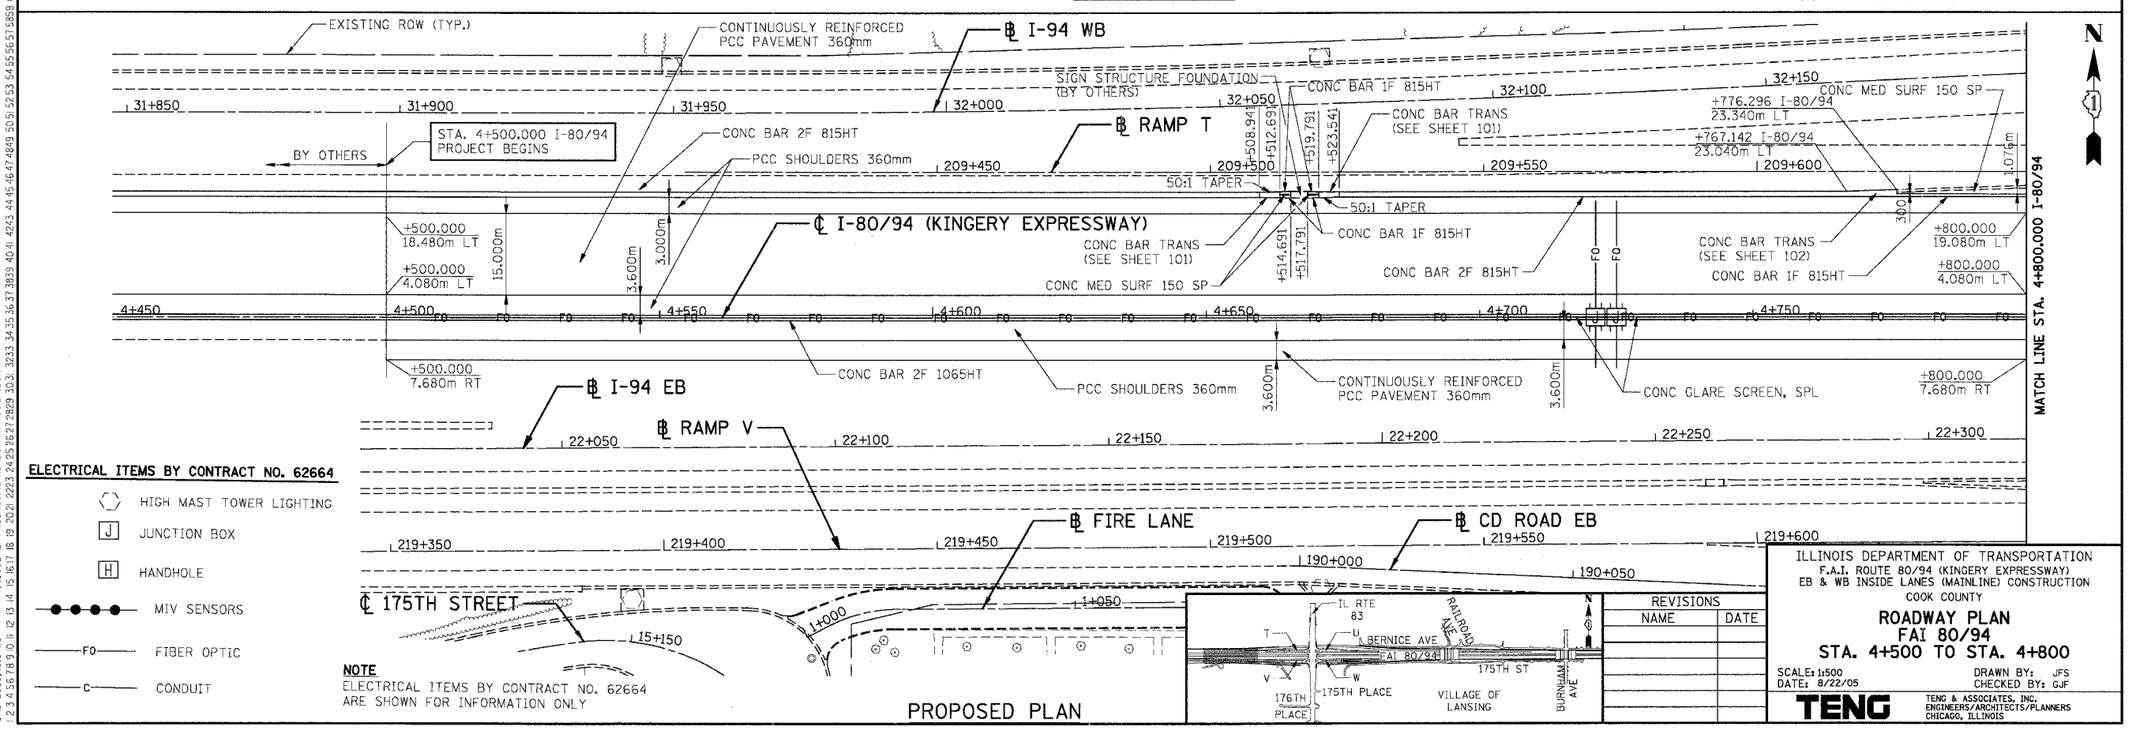

PROPOSED PLAN

ELECTRICAL ITEMS BY CONTRACT NO. 62664

- HIGH MAST TOWER LIGHTING
- J JUNCTION BOX
- H HANDHOLE
- MIV SENSORS
- FO FIBER OPTIC
- C CONDUIT

NOTE
ELECTRICAL ITEMS BY CONTRACT NO. 62664 ARE SHOWN FOR INFORMATION ONLY

REVISIONS	
NAME	DATE

ILLINOIS DEPARTMENT OF TRANSPORTATION
F.A.I. ROUTE 80/94 (KINGERY EXPRESSWAY)
EB & WB INSIDE LANES (MAINLINE) CONSTRUCTION
COOK COUNTY

ROADWAY PLAN
FAI 80/94
STA. 4+500 TO STA. 4+800

SCALE: 1:500
DATE: 8/22/05
DRAWN BY: JFS
CHECKED BY: GJF

TENG & ASSOCIATES, INC.
ENGINEERS/ARCHITECTS/PLANNERS
CHICAGO, ILLINOIS

..\VR17002A.DGN, ..\VR17002A.DGN, ..\VR17002A.DGN, ..\VR17002A.DGN, ..\VR17003A.DGN, ..\VR17003A.DGN, ..\PB99002A.DGN, ..\VR17002A.DGN, ..\VR17002A.DGN, ..\VR17002A.DGN, ..\VR99005A.DGN, ..\VR99005A.DGN
8-16-2005, 10:07:46 T:\DOCUMENTS\83750N\CIVIL\DGN\PF17002A.DGN BAJZEK,J
1 2 