F.A.I. RTE.	SECTION	COUNTY	TOTAL SHEETS	SHEET NO.
80/94	*	COOK	631	44
STA.	TO STA.			
FED. ROAD DIST. NO.	ILLINOIS	FED. AID PROJECT		
* (2425 & 2626) R-2		CONTRACT NO. 62111		

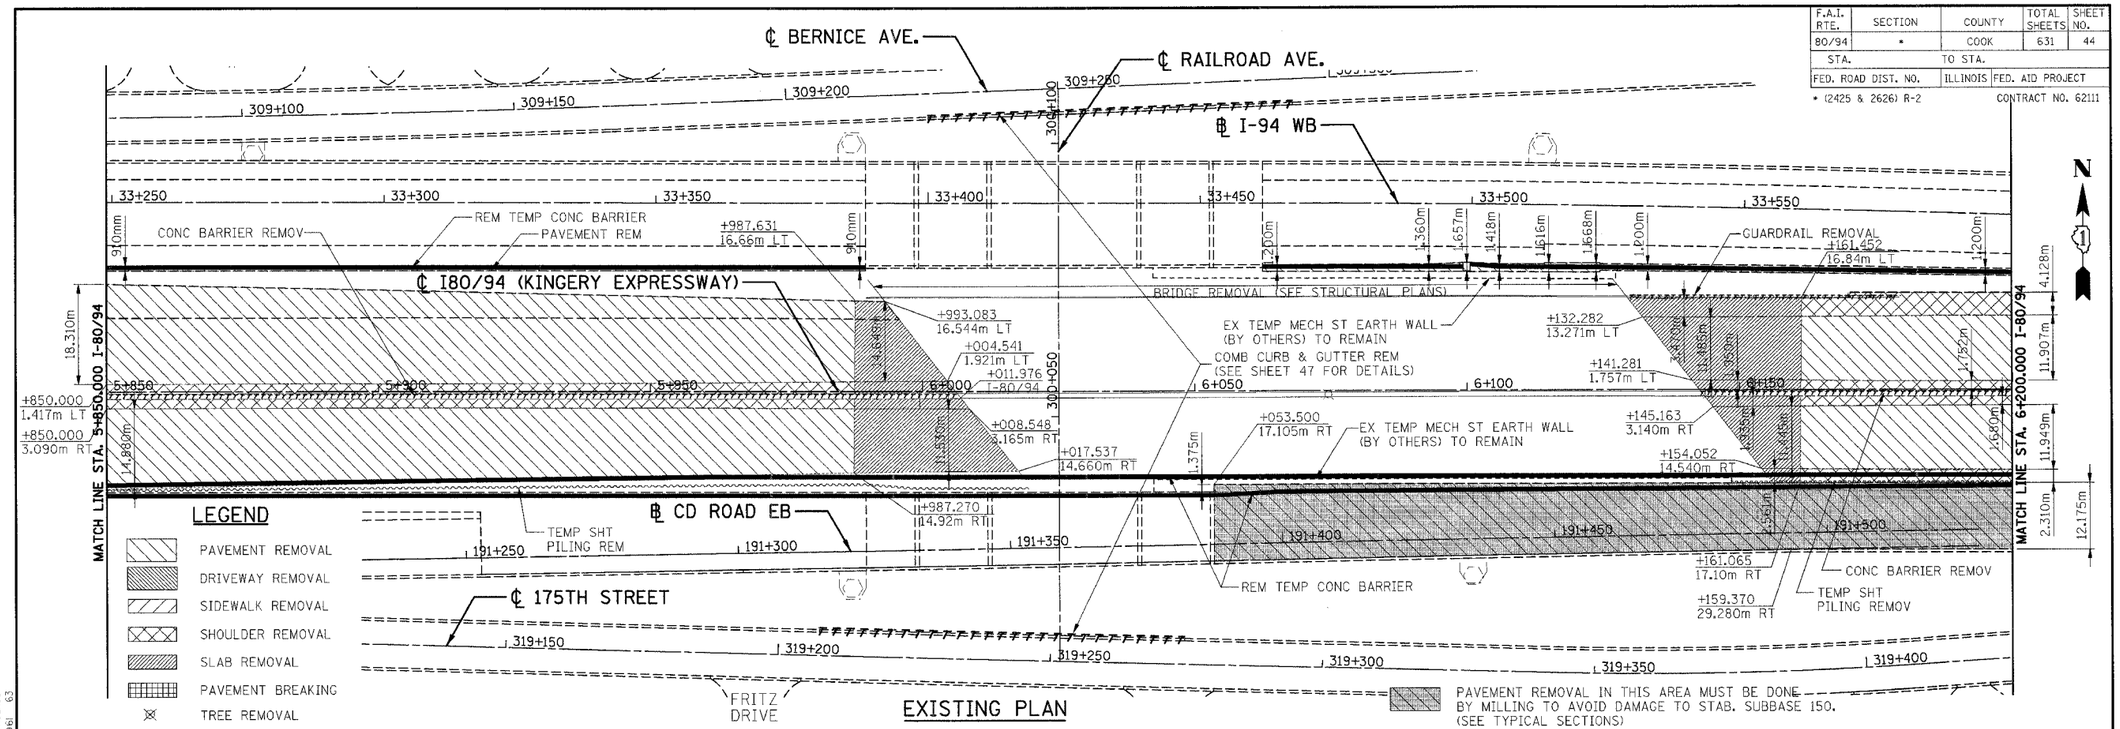

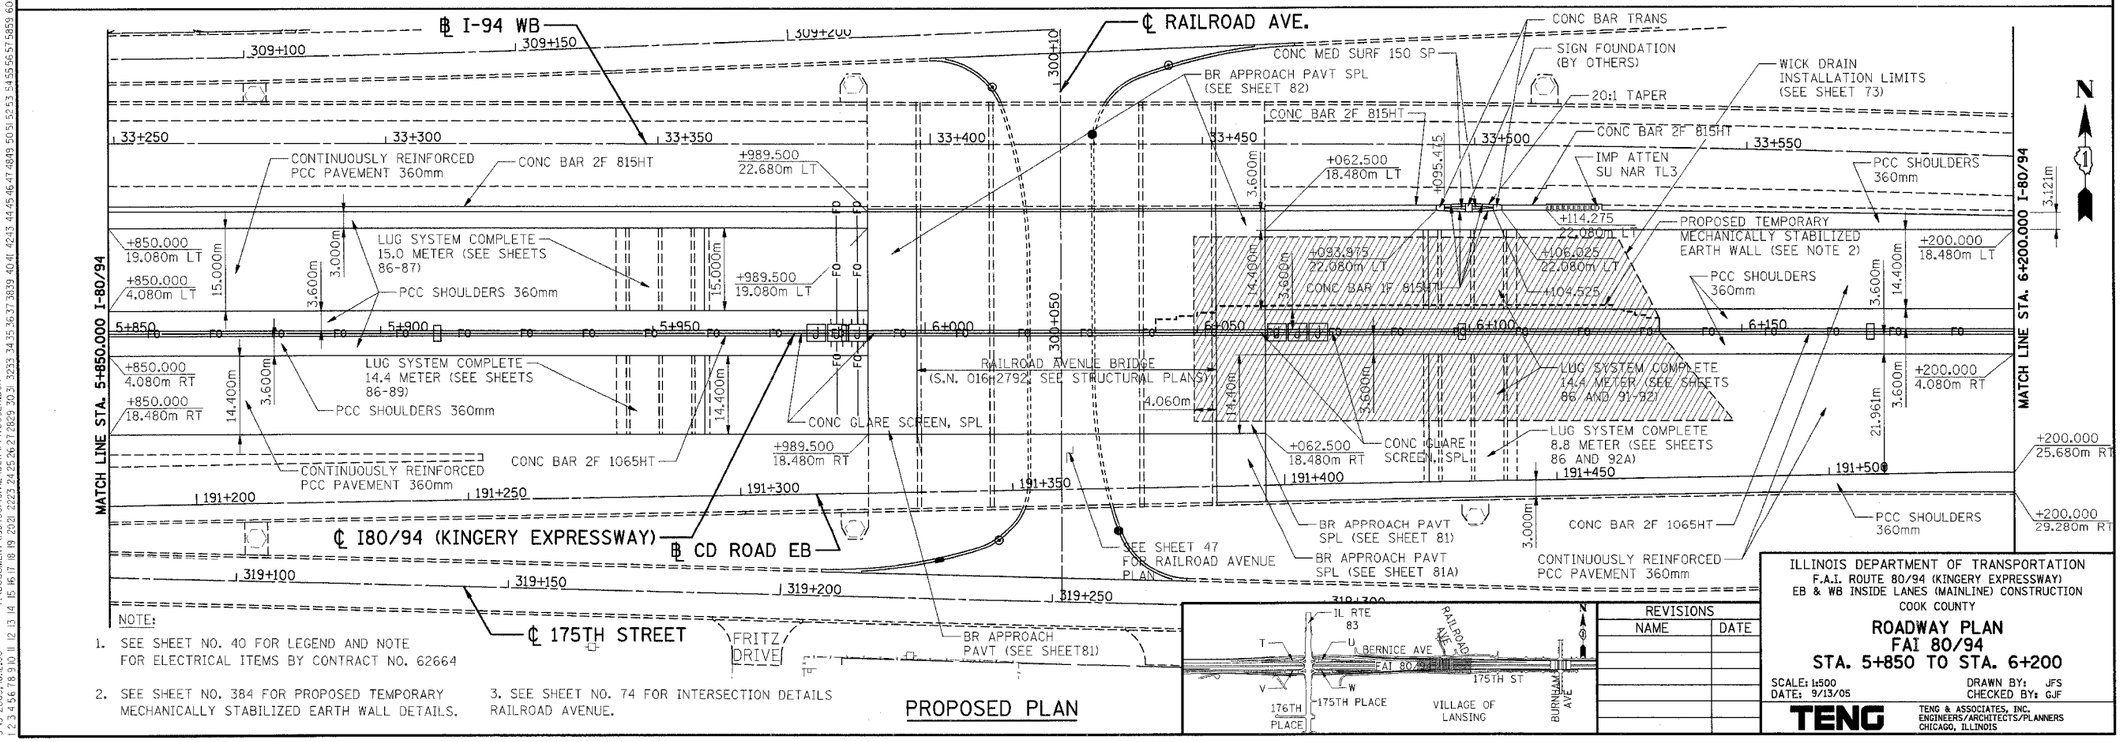

NOTE:

1. SEE SHEET NO. 40 FOR LEGEND AND NOTE FOR ELECTRICAL ITEMS BY CONTRACT NO. 62664
2. SEE SHEET NO. 384 FOR PROPOSED TEMPORARY MECHANICALLY STABILIZED EARTH WALL DETAILS.
3. SEE SHEET NO. 74 FOR INTERSECTION DETAILS RAILROAD AVENUE.

REVISIONS	
NAME	DATE

ILLINOIS DEPARTMENT OF TRANSPORTATION
F.A.I. ROUTE 80/94 (KINGERY EXPRESSWAY)
EB & WB INSIDE LANES (MAINLINE) CONSTRUCTION
COOK COUNTY

ROADWAY PLAN
FAI 80/94
STA. 5+850 TO STA. 6+200

SCALE: 1:500
DATE: 9/13/05
DRAWN BY: JFS
CHECKED BY: GJF

TENG
TENG & ASSOCIATES, INC.
ENGINEERS/ARCHITECTS/PLANNERS
CHICAGO, ILLINOIS

...\VR1700022A.DGN...\VR1700922A.DGN...\VR1700222A.DGN...\VR1700422A.DGN...\VR1700232A.DGN...\V0990052A.DGN...\VR1700232A.DGN...\VR1700232A.DGN...\PB990032A.DGN...\PB990032A.DGN...\VR1700922A.DGN...\VR1700022A.DGN
9-13-2005, 18:20:00 T:\DOCUMENT\93750N\CIVIL\DGN\PF1700932A.DGN HANSEN00
1 2 