F.A.I. RTE.	SECTION	COUNTY	TOTAL SHEETS	SHEET NO.
80/94	*	COOK	631	468
STA.		TO STA.		
FED. ROAD DIST. NO.		ILLINOIS	FED. AID PROJECT	

* (2425 & 2626) R-2 CONTRACT NO. 62111

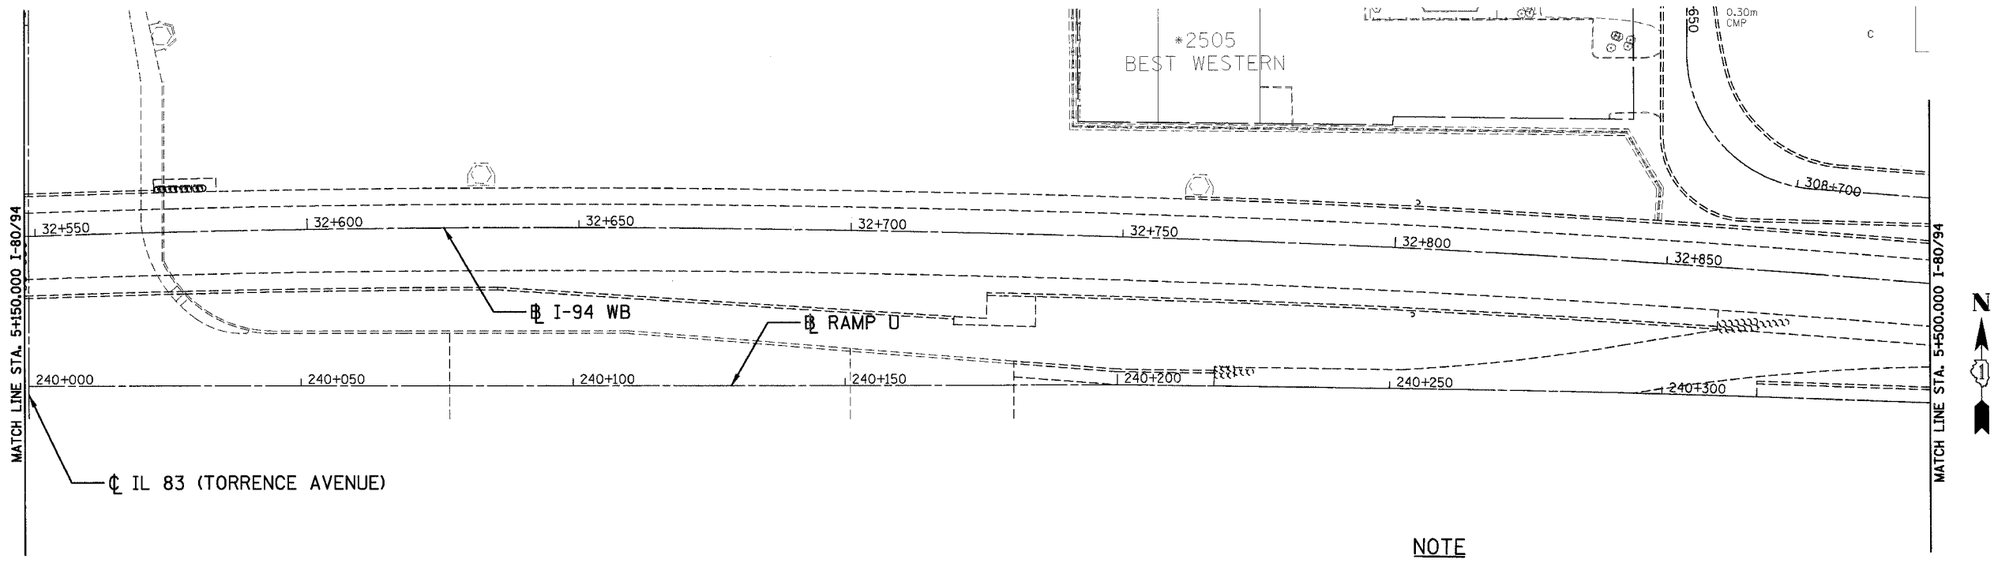

EXISTING PLAN

NOTE

SEE SHEET NO. 42 FOR ADDITIONAL ROADWAY DETAILS

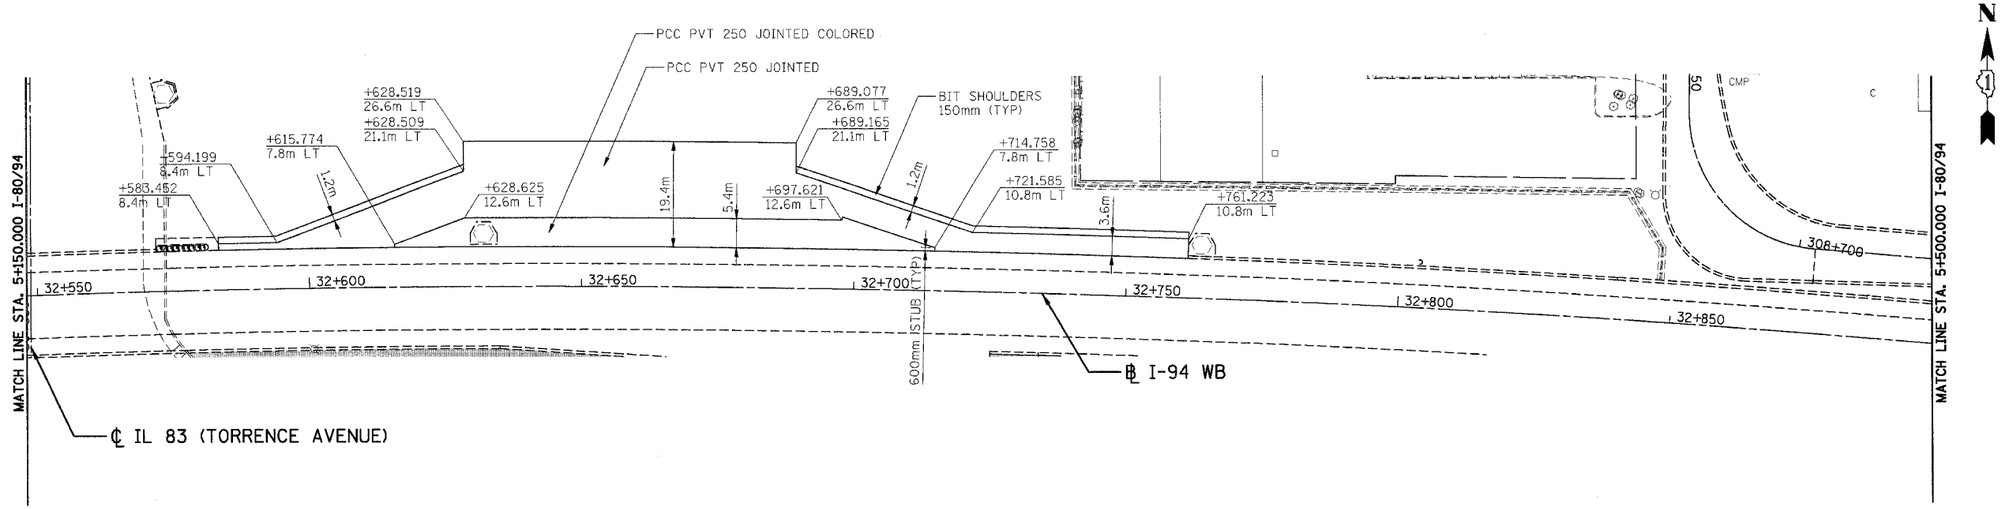

NOTE

SEE SHEET NO. 42 FOR ADDITIONAL ROADWAY DETAILS

PROPOSED PLAN

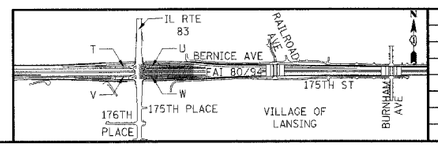

REVISIONS	
NAME	DATE

ILLINOIS DEPARTMENT OF TRANSPORTATION
F.A.I. ROUTE 80/94 (KINGERY EXPRESSWAY)
EB & WB INSIDE LANES (MAINLINE) CONSTRUCTION
COOK COUNTY

ROADWAY PLAN ACCIDENT INVESTIGATION SITE I-94 WB

SCALE: SCALE1 DRAWN BY: DRAWN
DATE: 9/13/05 CHECKED BY: CHE

TENG

TENG & ASSOCIATES, INC.
ENGINEERS/ARCHITECTS/PLANNERS
CHICAGO, ILLINOIS

..\VR170022A.DGN, ..\VR170072A.DGN, ..\VR170022A.DGN, ..\VR170022A.DGN, ..\VR170032A.DGN, ..\VR9900S2A.DGN, ..\PR170012A.DGN, ..\PR170012A.DGN, ..\PB9900Z2A.DGN, ..\AB9900Z2A.DGN, ..\PR170022A.DGN, ..\VR170022A.DGN
9-13-2005, 18:62:07 T:\DOCUMENT\193750\CIVIL\DGN\PR176002A.DGN HANSENDD
1 2 3 4 5 6 7 8 9 10 11 12 13 14 15 16 17 18 19 20 21 22 23 24 25 26 27 28 29 30 31 32 33 34 35 36 37 38 39 40 41 42 43 44 45 46 47 48 49 50 51 52 53 54 55 56 57 58 59 60 61 63