F.A.I. RTE.	SECTION	COUNTY	TOTAL SHEETS	SHEET NO.
80/94	*	COOK	631	51
STA.		TO STA.		
FED. ROAD DIST. NO.		ILLINOIS	FED. AID PROJECT	
* (2425 & 2626) R-2			CONTRACT NO. 62111	

PRELIMINARY / ORIGINAL
SURVEYED
SURVEY PLOTTED
NOTE BOOK/TEMPLATE
AREAS
NO. AREAS CHECKED
BY
DATE

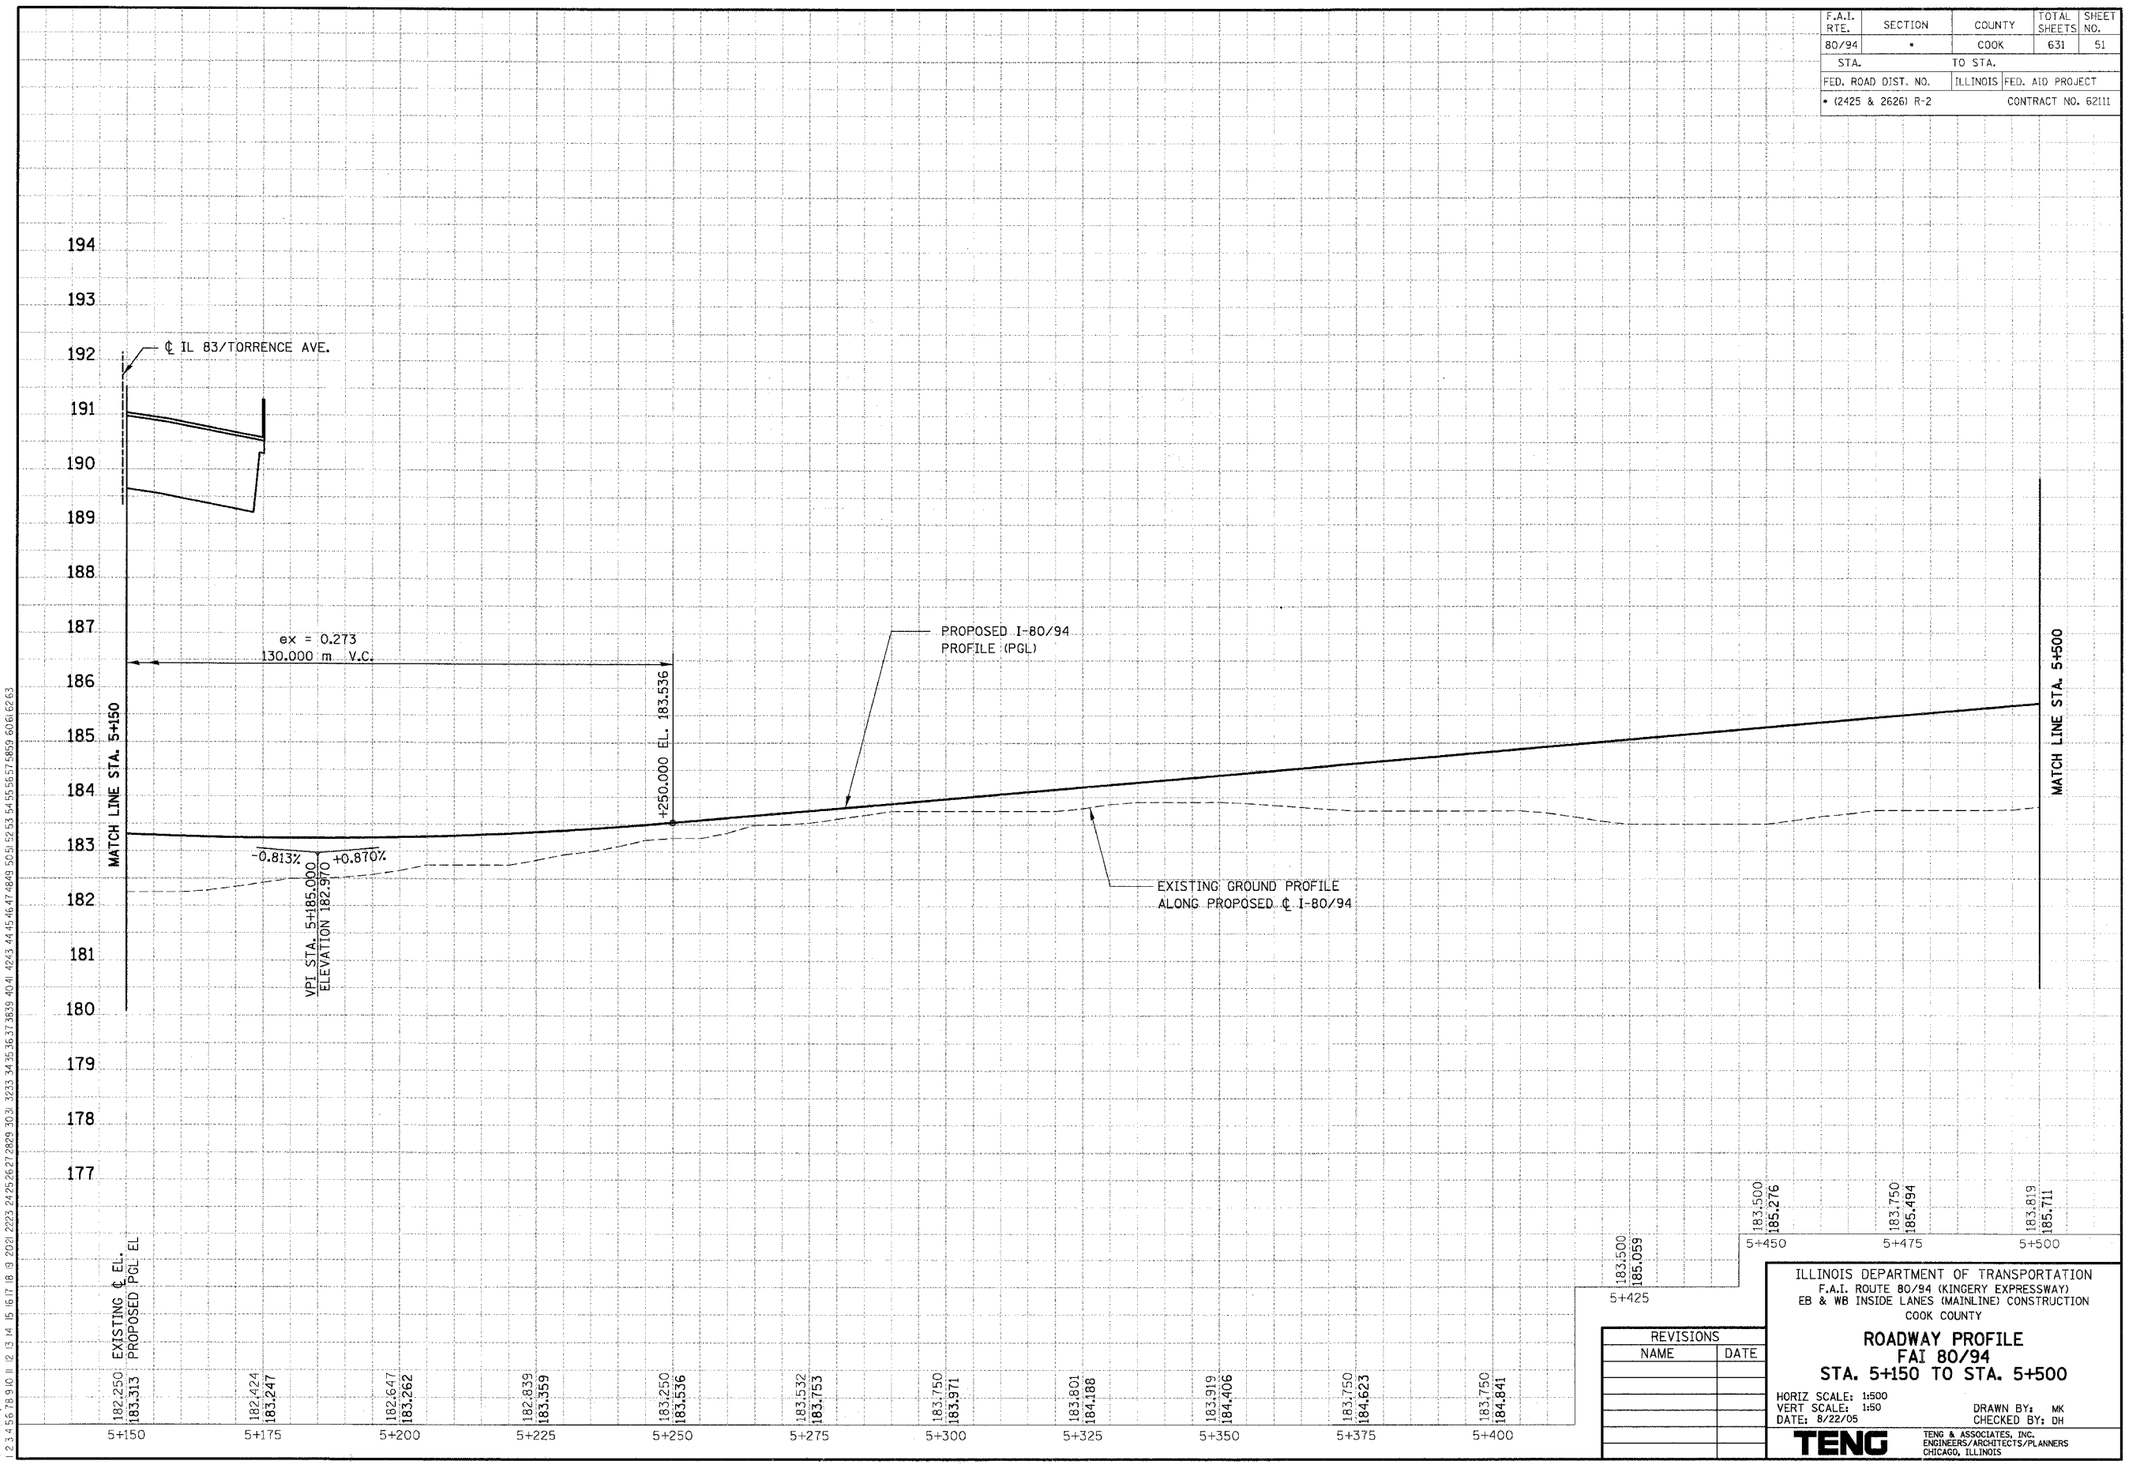

REVISIONS	
NAME	DATE

ILLINOIS DEPARTMENT OF TRANSPORTATION
F.A.I. ROUTE 80/94 (KINGERY EXPRESSWAY)
EB & WB INSIDE LANES (MAINLINE) CONSTRUCTION
COOK COUNTY

ROADWAY PROFILE
FAI 80/94
STA. 5+150 TO STA. 5+500

HORIZ SCALE: 1:500
VERT SCALE: 1:50
DATE: 8/22/05

DRAWN BY: MK
CHECKED BY: DH

TENG & ASSOCIATES, INC.
ENGINEERS/ARCHITECTS/PLANNERS
CHICAGO, ILLINOIS

BAJZEKKJ
..\FRITOO12A.DGN, ..\FRITOO12A.DGN, ..\FRITOO12A.DGN, ..\FRITOO12A.DGN, ..\A3990012A.DGN
T:\DOCUMENTS\1931\50\CIVIL\DGN\PFIT0252A.DGN
8:18:2005, 10:08:25