F.A.I. RTE.	SECTION	COUNTY	TOTAL SHEETS	SHEET NO.
80/94	*	COOK	631	165
STA.		TO STA.		
FED. ROAD DIST. NO.		ILLINOIS	FED. AID PROJECT	

* (2425 & 2626) R-2 CONTRACT NO. 62111

LEGEND

1. EPOXY PAVEMENT MARKING - LETTERS AND SYMBOLS
2. EPOXY PAVEMENT MARKING - 100mm (WHITE)
3. EPOXY PAVEMENT MARKING - 100mm (YELLOW)
4. EPOXY PAVEMENT MARKING - 150mm (WHITE)
4A. EPOXY PAVEMENT MARKING - 125mm (WHITE)
5. EPOXY PAVEMENT MARKING - 200mm (WHITE)
6. EPOXY PAVEMENT MARKING - 300mm (WHITE)
7. EPOXY PAVEMENT MARKING - 300mm (YELLOW)
8. EPOXY PAVEMENT MARKING - 600mm (WHITE)
9. PAVEMENT MARKING TAPE, TYPE III - LETTERS AND SYMBOLS
10. PAVEMENT MARKING TAPE, TYPE III - 100mm (WHITE)
11. PAVEMENT MARKING TAPE, TYPE III - 100mm (YELLOW)
12. PAVEMENT MARKING TAPE, TYPE III - 125mm (WHITE)
13. PAVEMENT MARKING TAPE, TYPE III - 150mm (WHITE)
14. PAVEMENT MARKING TAPE, TYPE III - 200mm (WHITE)
15. PAVEMENT MARKING TAPE, TYPE III - 300mm (WHITE)
16. PAVEMENT MARKING TAPE, TYPE III - 300mm (YELLOW)
17. PAVEMENT MARKING TAPE, TYPE III - 600mm (WHITE)

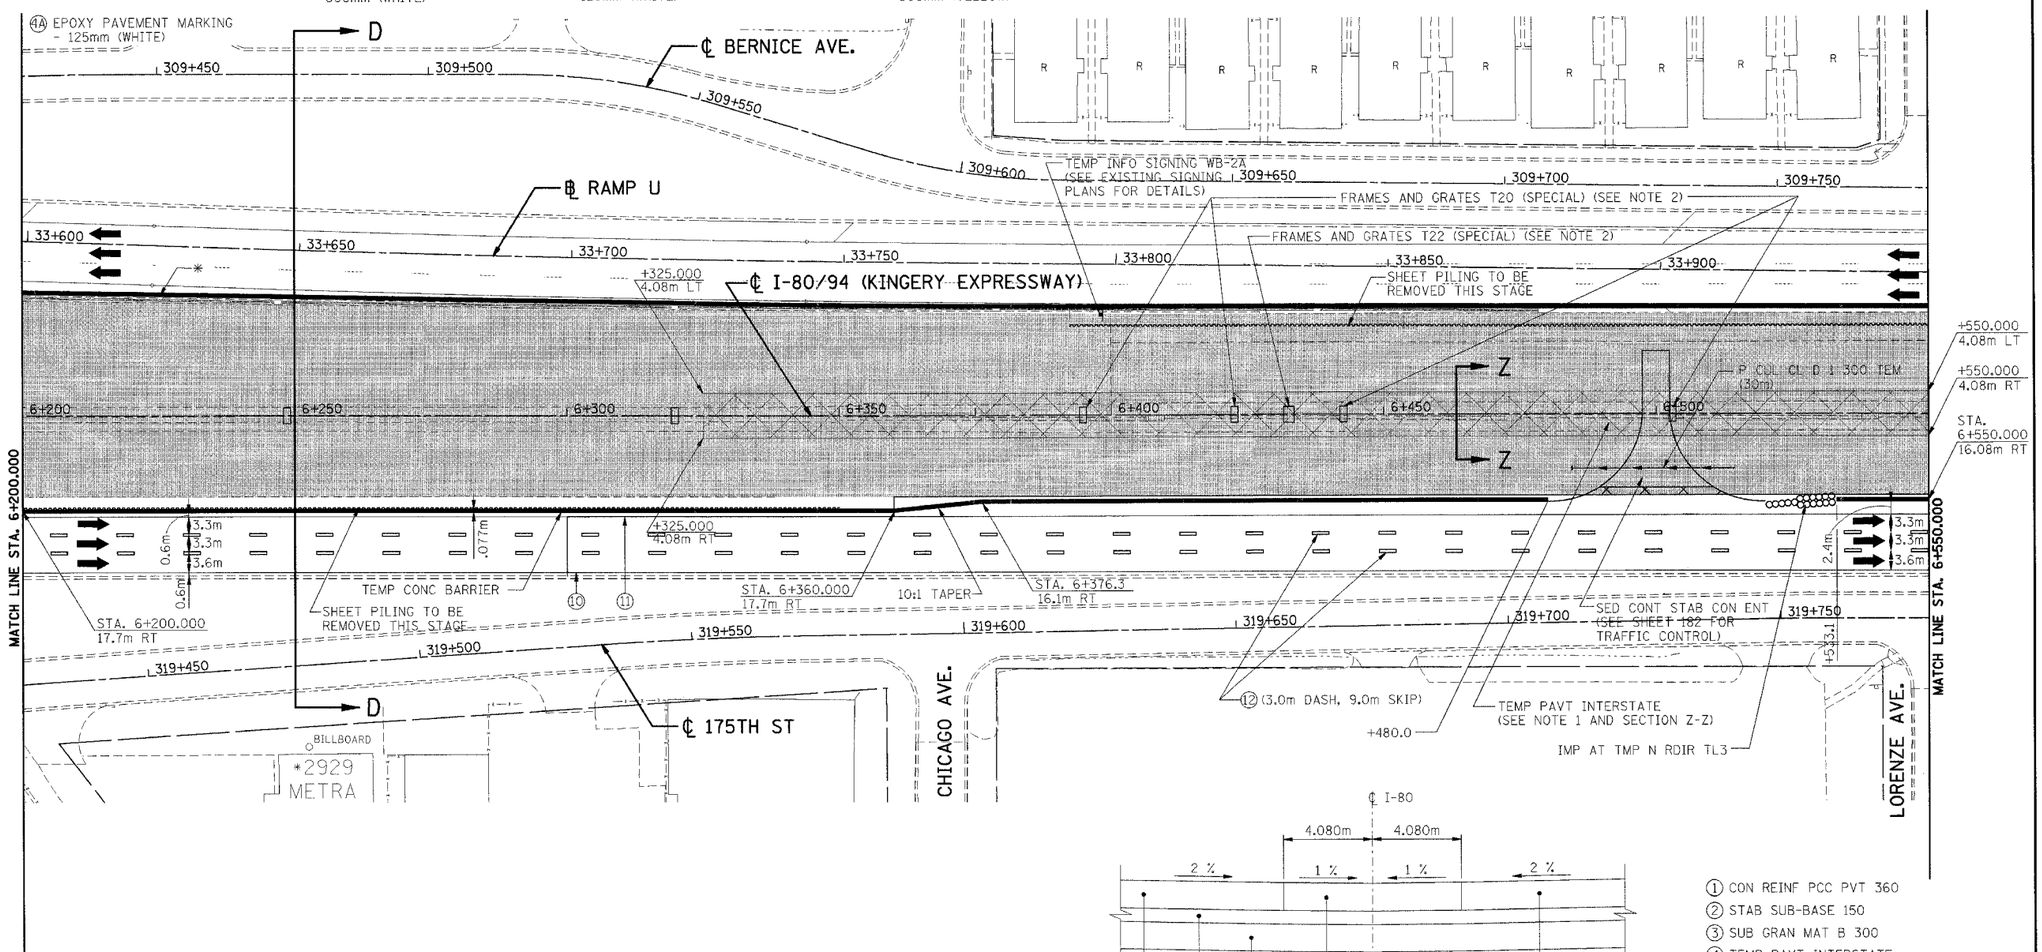

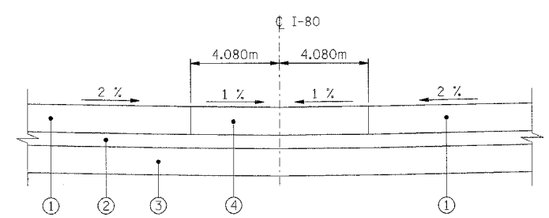

SECTION Z-Z
TEMPORARY PAVEMENT INTERSTATE

1. CON REINF PCC PVT 360
2. STAB SUB-BASE 150
3. SUB GRAN MAT B 300
4. TEMP PAVT INTERSTATE

LEGEND

- WORK ZONE
- TEMPORARY PAVEMENT
- PLASTIC DRUMS OR TYPE II BARRICADES W/ STEADY BURN LIGHTS 15m C-C (UNLESS OTHERWISE SHOWN)
- TEMPORARY CONCRETE BARRIER
- TYPE II BARRICADES WITH FLASHING LIGHT
- SIGN
- EXISTING TRAFFIC FLOW
- PROPOSED TRAFFIC FLOW
- BARRICADE, TYPE III
- * TRAFFIC CONTROL DEVICES, TEMPORARY CONCRETE BARRIER, TEMPORARY MSE WALLS, TEMPORARY SHEET PILING AND TEMPORARY STRIPING FROM A PREVIOUS STAGE
- ** FROM PREVIOUS CONTRACT
- SHEET PILING

NOTE: DIMENSIONS TO TEMP CONC BARRIER ARE TO THE BOTTOM FACE OF THE BARRIER CLOSEST TO TRAFFIC.

NOTES:

1. TEMP PAVT INTERSTATE TO BE CONSTRUCTED IN THIS STAGE.
2. TWO PROPOSED FRAMES AND GRATES (SPECIAL) OF THE TYPE SPECIFIED SHALL BE PROVIDED AND INSTALLED ON EACH STRUCTURE (SEE DRAINAGE PLANS SHEETS 204 AND 210 FOR LOCATION AND TYPE OF STRUCTURE) TO THE GRADE OF THE TEMPORARY PAVEMENT (INTERSTATE) AND WELDED OR BOLTED SHUT. FRAMES AND GRATES (SPECIAL) OF THE TYPE SPECIFIED SHALL INCLUDE THE COST OF THE FOLLOWING:
   - FURNISHING AND INSTALLATION OF ADJUSTING RINGS AND LEVELING MORTAR BEDS AS NECESSARY;
   - WELDING OR BOLTING THE GRATES TO THE FRAMES;
   - REMOVING AND DISPOSING OF THE FRAMES AND GRATES AND ANY ADJUSTING RINGS WHEN NO LONGER REQUIRED.

REVISIONS	
NAME	DATE

ILLINOIS DEPARTMENT OF TRANSPORTATION
F.A.I. ROUTE 80/94 (KINGERY EXPRESSWAY)
EB & WB INSIDE LANES (MAINLINE) CONSTRUCTION
COOK COUNTY

MAINTENANCE OF TRAFFIC
FAI 80/94 - PHASE III, STAGE II
STA. 6+200 TO STA. 6+550

SCALE: 1:500 DRAWN BY: JP
DATE: 9/13/05 CHECKED BY: JP

TENG
TENG & ASSOCIATES, INC.
ENGINEERS/ARCHITECTS/PLANNERS
CHICAGO, ILLINOIS

..\TR80002A.DGN, ..\TR80002A.DGN, ..\TR77022A.DGN, ..\AB99090A.DGN, ..\HR70022A.DGN, ..\PR70002A.DGN, ..\HR77002A.DGN, ..\TR70002A.DGN, ..\MT77002A.DGN, ..\TR70032A.DGN
9-13-2005,18:22:37 T:\DOCUMENT\93150\CIVIL\DGN\MT77062A.DGN HANSENDD
1 2 