F.A.I. RTE.	SECTION	COUNTY	TOTAL SHEETS	SHEET NO.
80/94	*	COOK	631	179
STA.		TO STA.		
FED. ROAD DIST. NO.		ILLINOIS	FED. AID PROJECT	

* (2425 & 2626) R-2 CONTRACT NO. 62111

LEGEND

1. EPOXY PAVEMENT MARKING - LETTERS AND SYMBOLS
2. EPOXY PAVEMENT MARKING - 100mm (WHITE)
3. EPOXY PAVEMENT MARKING - 100mm (YELLOW)
4. EPOXY PAVEMENT MARKING - 150mm (WHITE)
4A. EPOXY PAVEMENT MARKING - 125mm (WHITE)
5. EPOXY PAVEMENT MARKING - 200mm (WHITE)
6. EPOXY PAVEMENT MARKING - 300mm (WHITE)
7. EPOXY PAVEMENT MARKING - 300mm (YELLOW)
8. EPOXY PAVEMENT MARKING - 600mm (WHITE)
9. TEMP PAVEMENT MARKING, - LETTERS AND SYMBOLS
10. TEMP PAVEMENT MARKING, LINE - 100mm (WHITE)
11. TEMP PAVEMENT MARKING, LINE - 100mm (YELLOW)
12. TEMP PAVEMENT MARKING, LINE - 125mm (WHITE)
13. TEMP PAVEMENT MARKING, LINE - 150mm (WHITE)
14. TEMP PAVEMENT MARKING, LINE - 200mm (WHITE)
15. TEMP PAVEMENT MARKING, LINE - 300mm (WHITE)
16. TEMP PAVEMENT MARKING, LINE - 300mm (YELLOW)
17. TEMP PAVEMENT MARKING, LINE - 600mm (WHITE)

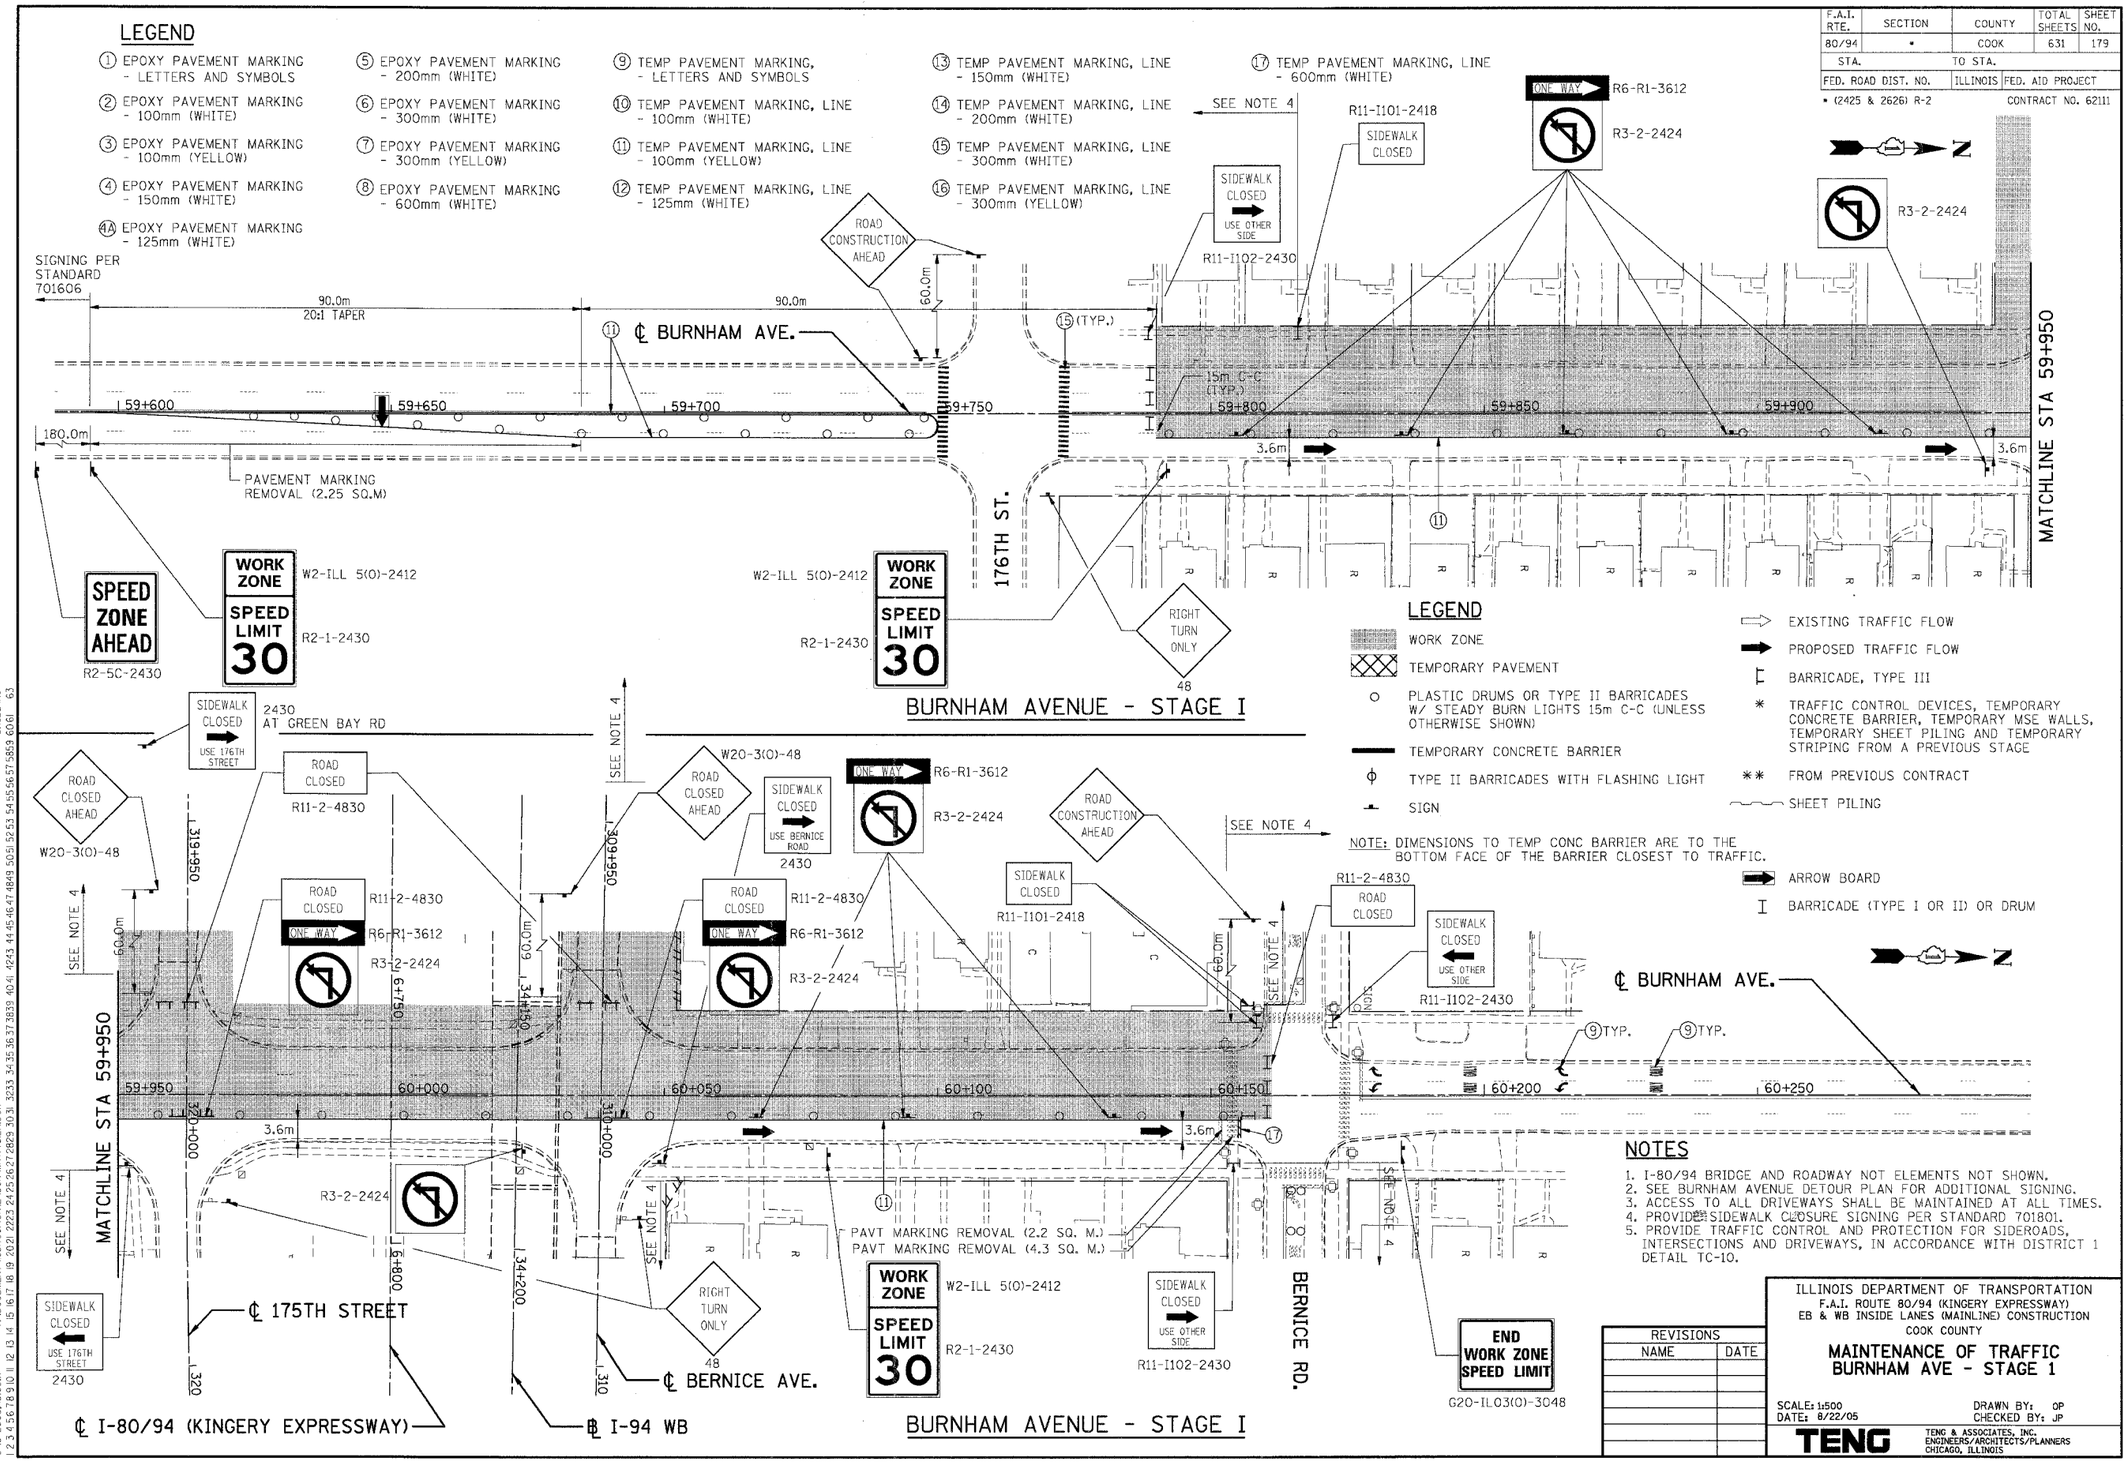

LEGEND

- WORK ZONE
- TEMPORARY PAVEMENT
- PLASTIC DRUMS OR TYPE II BARRICADES W/ STEADY BURN LIGHTS 15m C-C (UNLESS OTHERWISE SHOWN)
- TEMPORARY CONCRETE BARRIER
- TYPE II BARRICADES WITH FLASHING LIGHT
- SIGN
- EXISTING TRAFFIC FLOW
- PROPOSED TRAFFIC FLOW
- BARRICADE, TYPE III
- * TRAFFIC CONTROL DEVICES, TEMPORARY CONCRETE BARRIER, TEMPORARY MSE WALLS, TEMPORARY SHEET PILING AND TEMPORARY STRIPING FROM A PREVIOUS STAGE
- ** FROM PREVIOUS CONTRACT
- SHEET PILING

NOTE: DIMENSIONS TO TEMP CONC BARRIER ARE TO THE BOTTOM FACE OF THE BARRIER CLOSEST TO TRAFFIC.

- ARROW BOARD
- BARRICADE (TYPE I OR II) OR DRUM

NOTES

1. I-80/94 BRIDGE AND ROADWAY NOT ELEMENTS NOT SHOWN.
2. SEE BURNHAM AVENUE DETOUR PLAN FOR ADDITIONAL SIGNING.
3. ACCESS TO ALL DRIVEWAYS SHALL BE MAINTAINED AT ALL TIMES.
4. PROVIDE SIDEWALK CLOSURE SIGNING PER STANDARD 701801.
5. PROVIDE TRAFFIC CONTROL AND PROTECTION FOR SIDEROADS, INTERSECTIONS AND DRIVEWAYS, IN ACCORDANCE WITH DISTRICT 1 DETAIL TC-10.

REVISIONS	
NAME	DATE

ILLINOIS DEPARTMENT OF TRANSPORTATION
F.A.I. ROUTE 80/94 (KINGERY EXPRESSWAY)
EB & WB INSIDE LANES (MAINLINE) CONSTRUCTION
COOK COUNTY

MAINTENANCE OF TRAFFIC BURNHAM AVE - STAGE 1

SCALE: 1:500 DRAWN BY: OP
DATE: 8/22/05 CHECKED BY: JP

TENG
TENG & ASSOCIATES, INC.
ENGINEERS/ARCHITECTS/PLANNERS
CHICAGO, ILLINOIS

..\VRIT0022A.DGN, ..\TRIT712A.DGN, ..\VRIT0012A.DGN, ..\VRIT0012A.DGN, ..\VRIT0012A.DGN, ..\PB99G002A.DGN, ..\PRIT0012A.DGN, ..\PRIT0012A.DGN, ..\A89900I2A.DGN, ..\VMIT762A.DGN
TxDOCUMENT\95750\CIVIL\DGN\MIT712S2A.DGN BAJZEKKJ
8-19-2005, 15:08:17
1 2 