F.A.I. RTE.	SECTION	COUNTY	TOTAL SHEETS	SHEET NO.
83	*	COOK	631	526
STA.		TO STA.		
FED. ROAD DIST. NO.		ILLINOIS	FED. AID PROJECT	
* (2425 & 2626) R-2			CONTRACT NO. 62111	

LEGEND

- EXISTING PAVEMENT
- TEMPORARY PAVEMENT
- POROUS GRANULAR EMBANKMENT

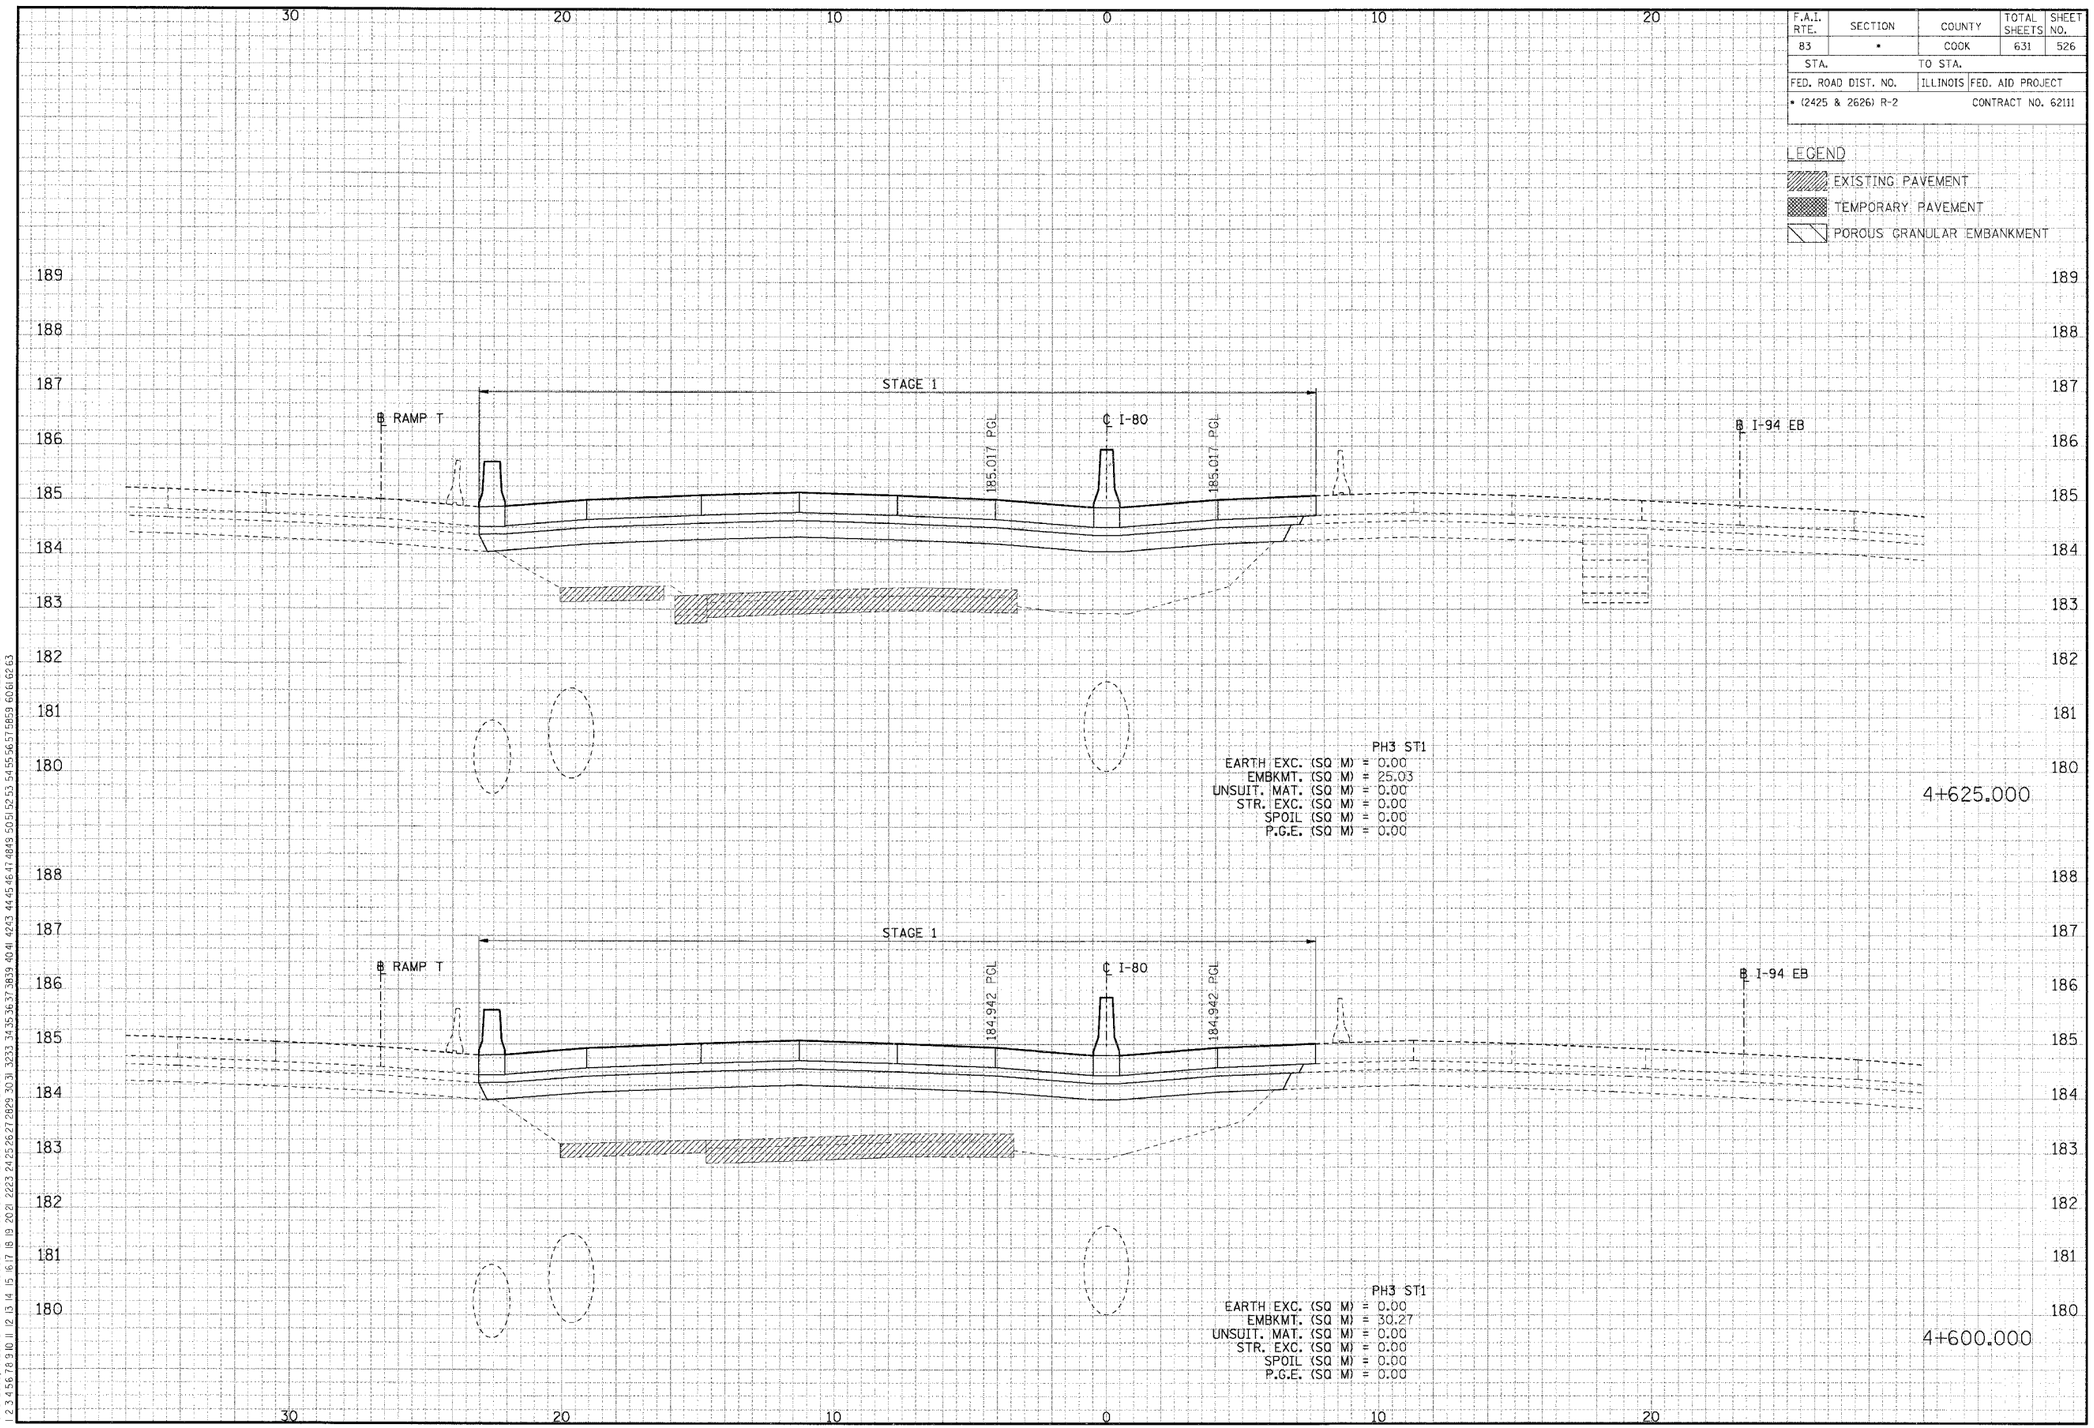

CROSS-SECTIONS FOR I-80/94

FINAL SURVEY	BY	DATE
NOTE BOOK	SURVEYED	
NO.	PLOTTED	
	TEMPLATE	
	AREAS	
	AREAS CHECKED	

ORIGINAL SURVEY	BY	DATE
NOTE BOOK	SURVEYED	
NO.	PLOTTED	
	TEMPLATE	
	AREAS	
	AREAS CHECKED	

..\XR99002A.DGN, ..\XR10002A.DGN, ..\PR70002A.DGN, ..\XP70C32A.DGN, ..\XW35002A.DGN, ..\HR10002A.DGN, ..\VR13022A.DGN, ..\PR99002A.DGN, ..\PR3C02A.DGN, ..\DR30032A.DGN, ..\VW170032A.DGN, ..\SL99802A.DGN, ..\S99802A.DGN, ..\TR17022A.DGN
8:18:2005, 10:28:05 T:\DOCUMENT\99750\CIVIL\DGN\XS170032A.DGN BAJZEKKJ
1 2 