F.A.I. RTE.	SECTION	COUNTY	TOTAL SHEETS	SHEET NO.
83	*	COOK	631	555
STA.		TO STA.		
FED. ROAD DIST. NO.		ILLINOIS	FED. AID PROJECT	
* (2425 & 2626) R-2			CONTRACT NO. 62111	

LEGEND

- EXISTING PAVEMENT
- TEMPORARY PAVEMENT
- POROUS GRANULAR EMBANKMENT

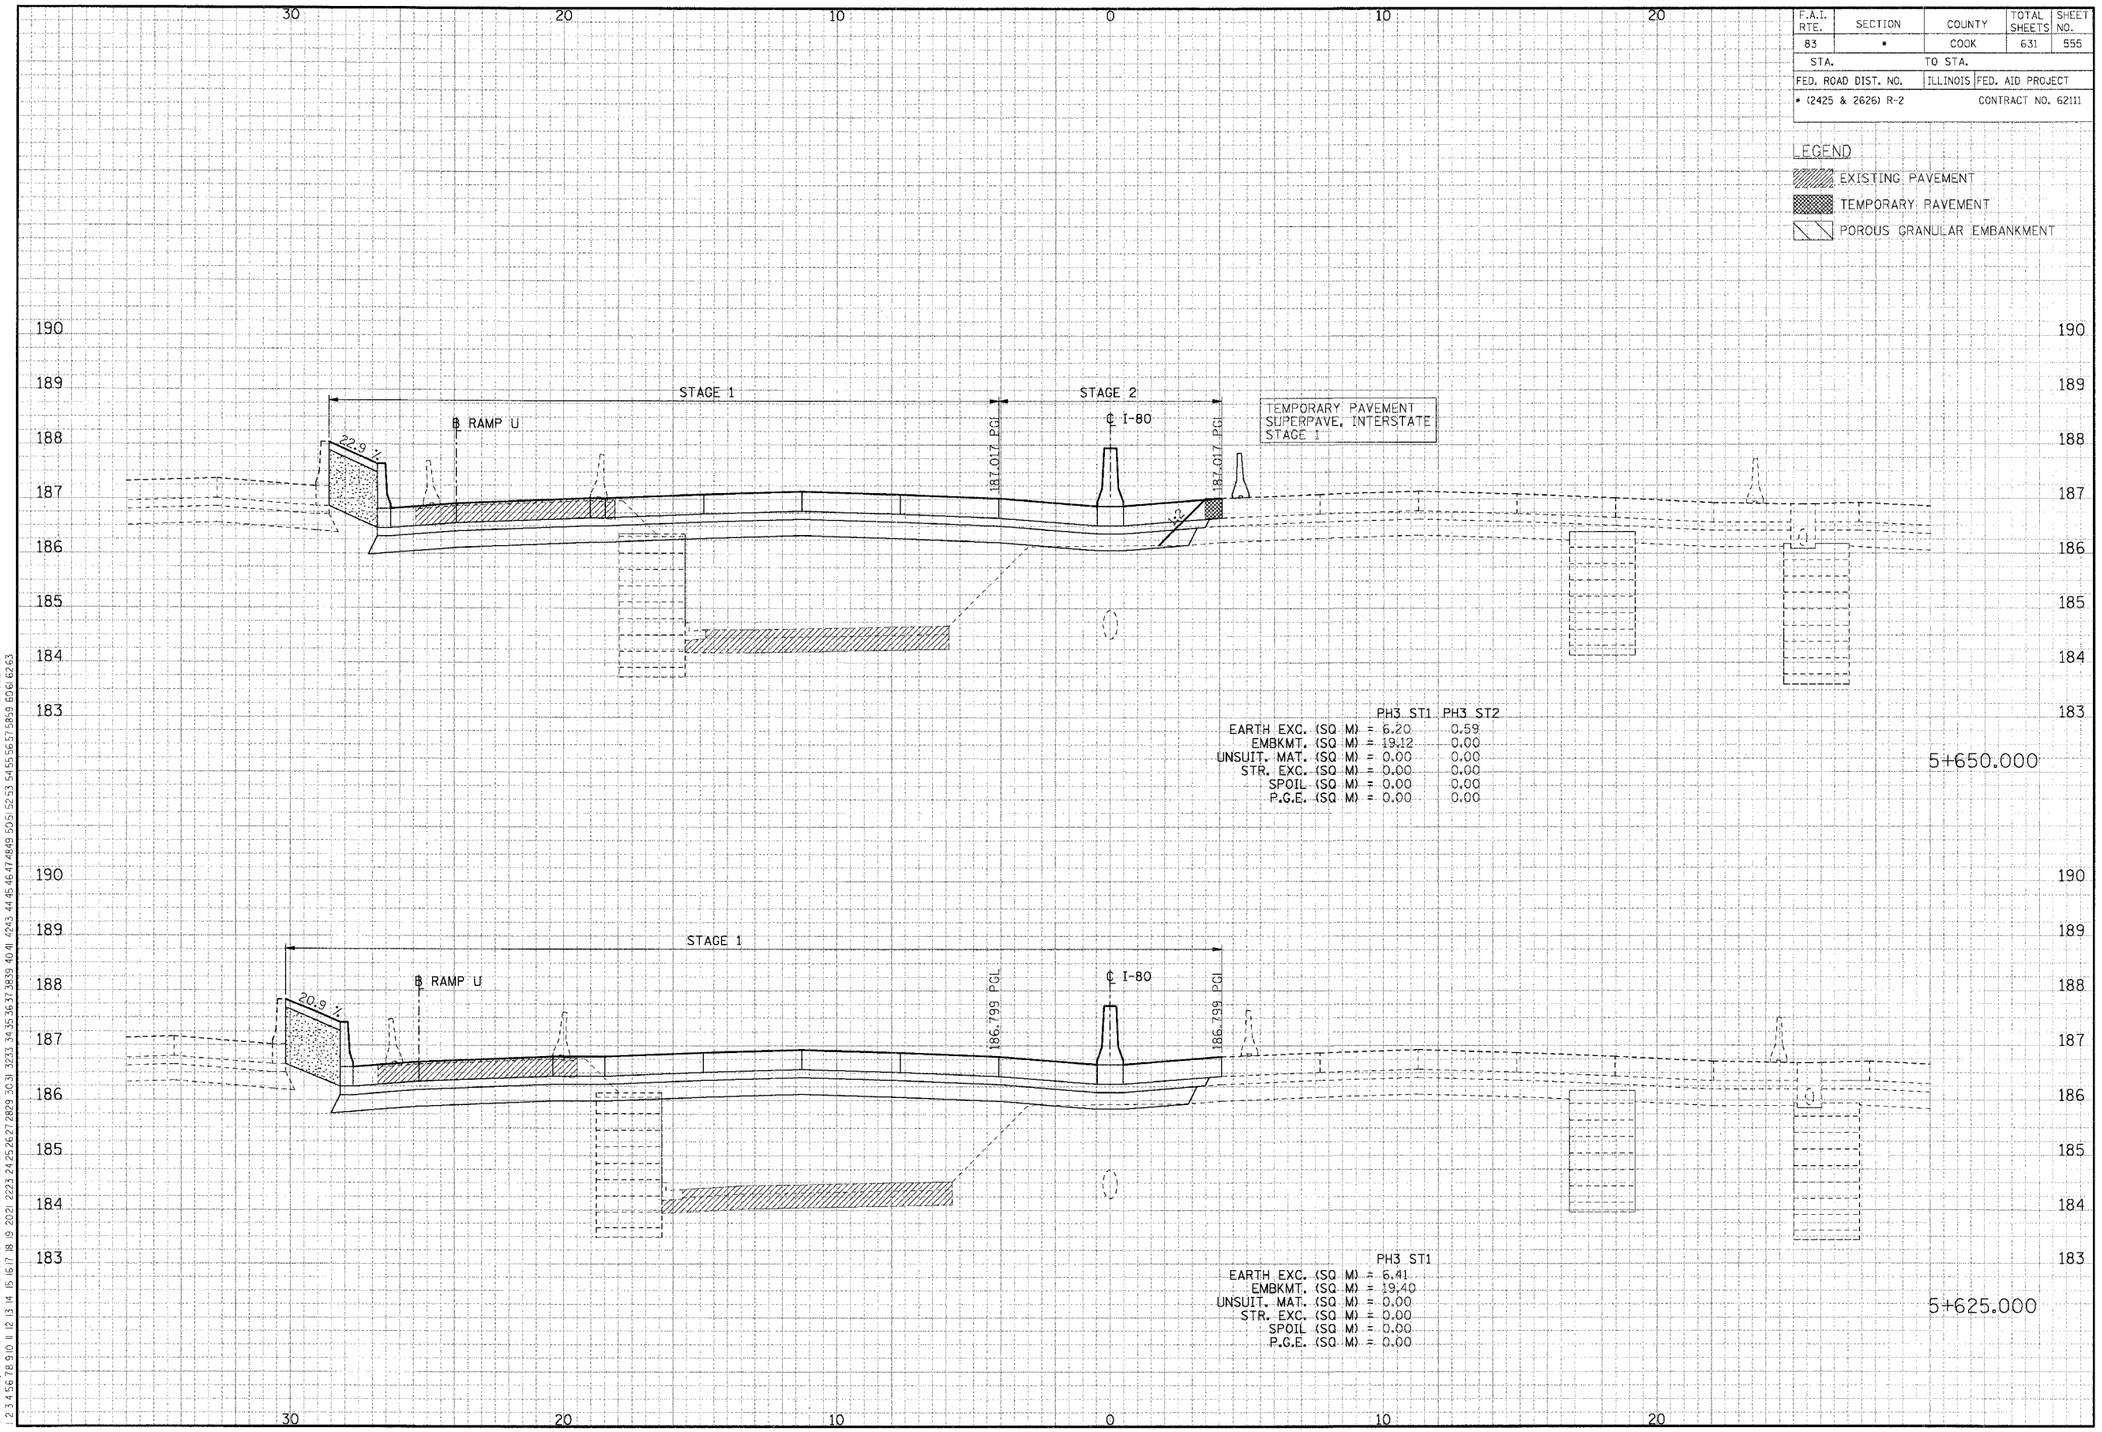

CROSS-SECTIONS FOR I-80/94

FINAL SURVEY				
NOTE BOOK	SURVEYED			
	PLOTTED			
	TEMPLATE			
	AREAS			
	AREAS CHECKED			
NO.		BY	DATE	

..\XR99002A.DGN, ..\PR70022A.DGN, ..\PR73002A.DGN, ..\DR73032A.DGN, ..\XW70032A.DGN, ..\PR99002A.DGN, ..\PR99002A.DGN, ..\XR73022A.DGN, ..\XR73022A.DGN, ..\HR70022A.DGN, ..\XW73002A.DGN, ..\XR70022A.DGN, ..\XW70032A.DGN, ..\PR70032A.DGN, ..\XR70022A.DGN, ..\PR70022A.DGN, ..\PR70022A.DGN, ..\P