F.A.I. RTE.	SECTION	COUNTY	TOTAL SHEETS	SHEET NO.
83	*	COOK	631	562
STA.		TO STA.		
FED. ROAD DIST. NO.		ILLINOIS	FED. AID PROJECT	
* (2425 & 2626) R-2		CONTRACT NO. 62111		

LEGEND

- EXISTING PAVEMENT
- TEMPORARY PAVEMENT
- POROUS GRANULAR EMBANKMENT

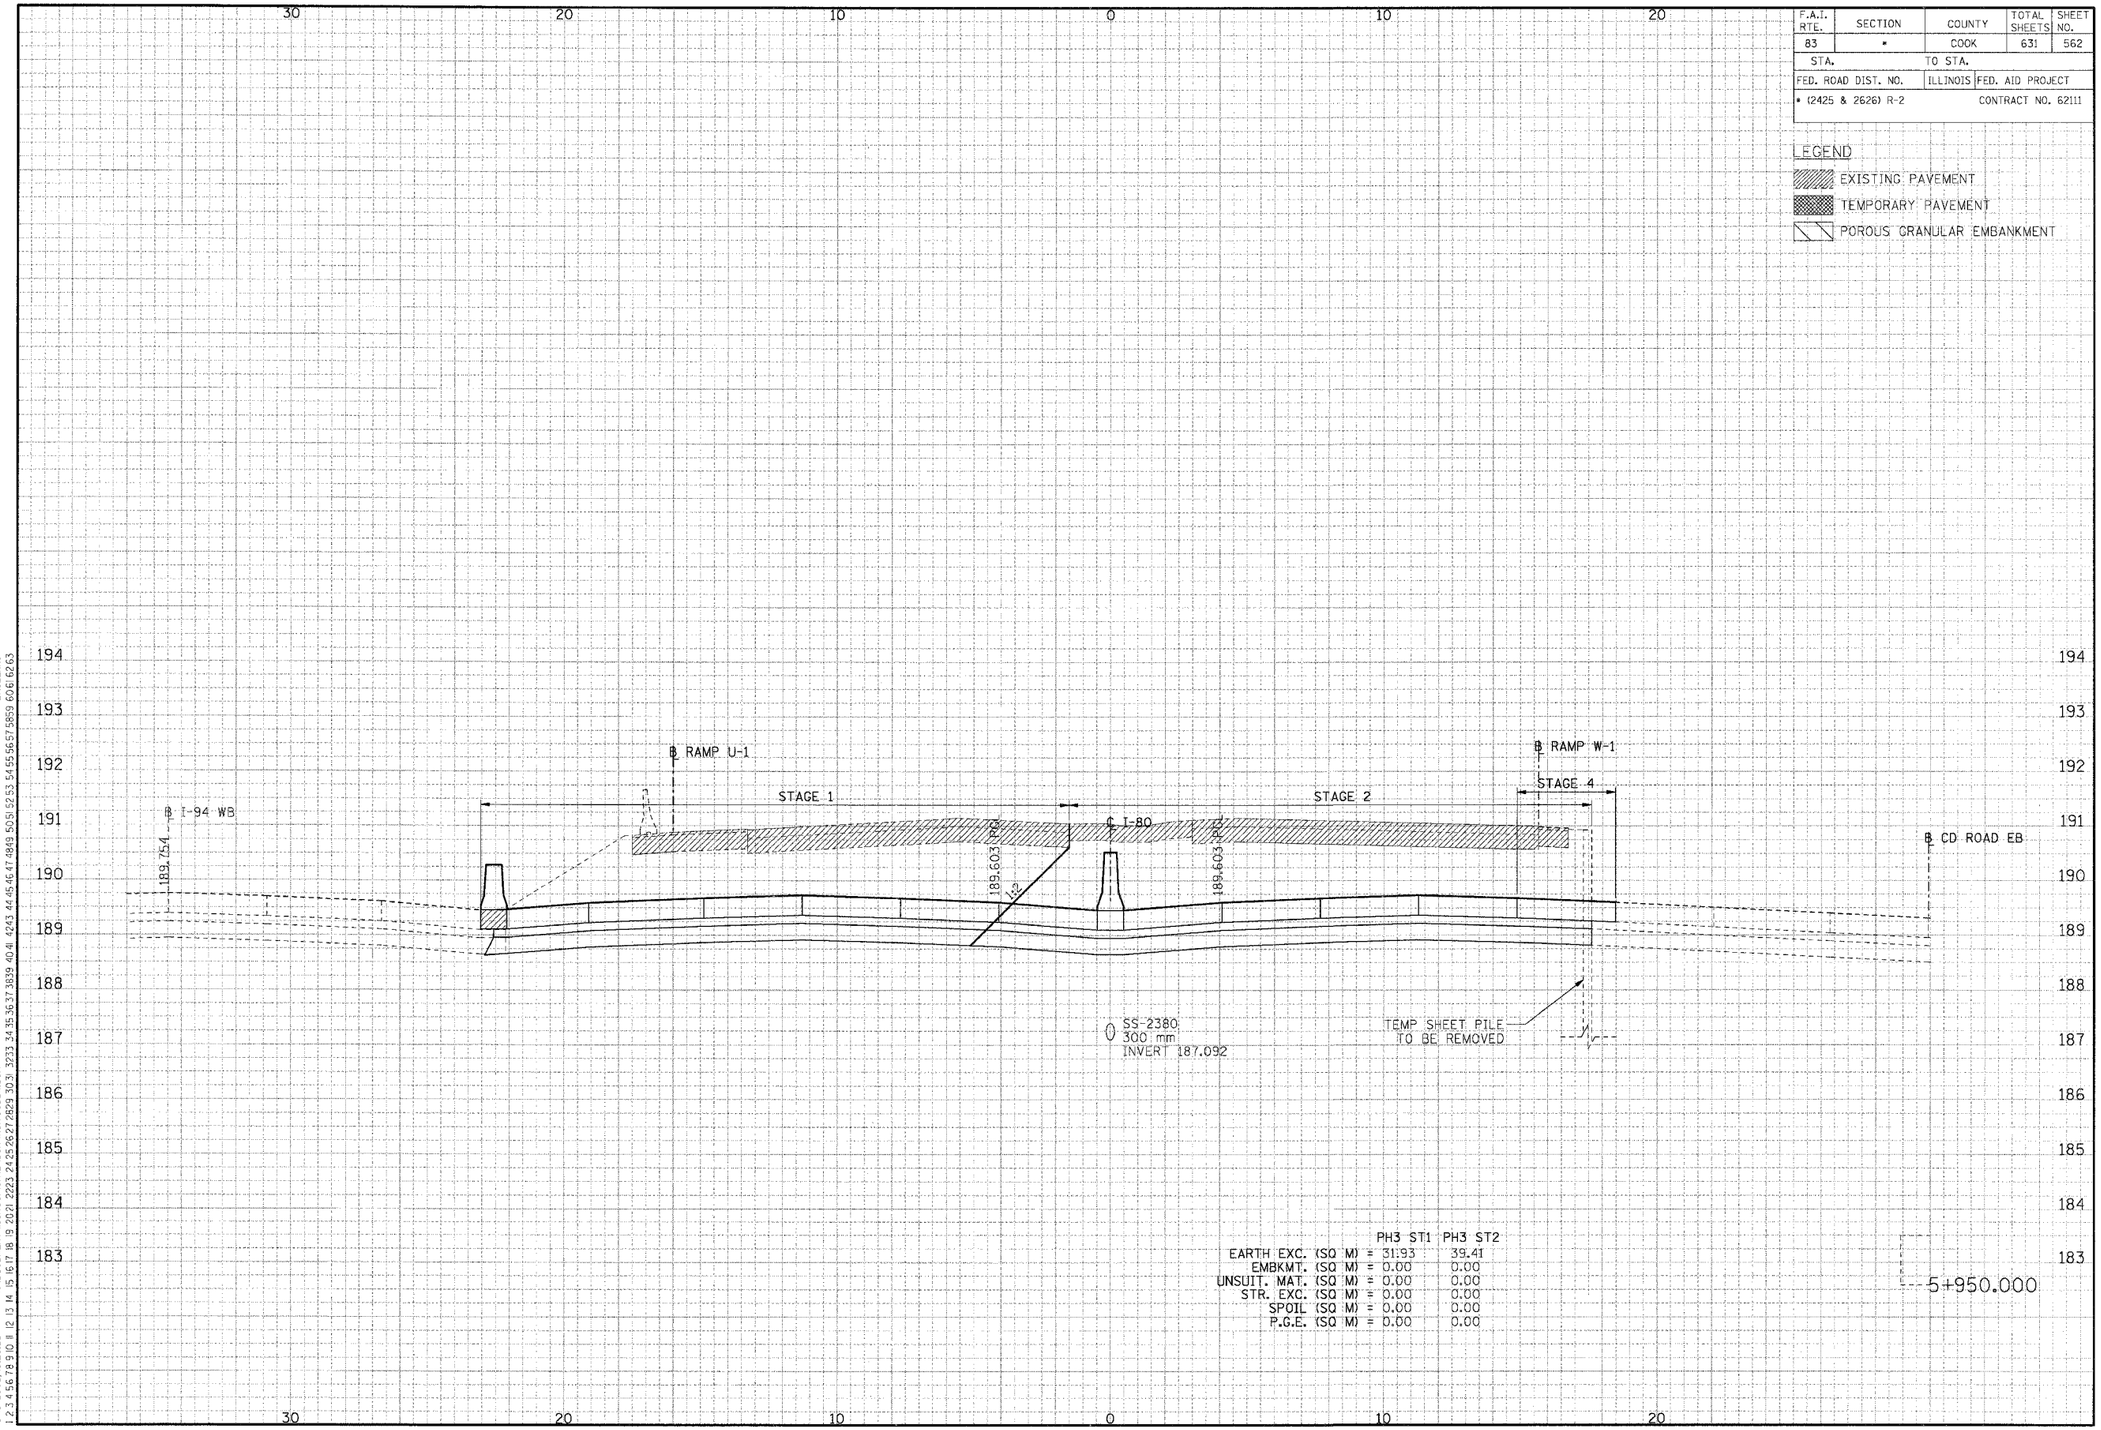

	PH3 ST1	PH3 ST2
EARTH EXC. (SQ M) =	31.93	39.41
EMBKMT. (SQ M) =	0.00	0.00
UNSUIT. MAT. (SQ M) =	0.00	0.00
STR. EXC. (SQ M) =	0.00	0.00
SPOIL (SQ M) =	0.00	0.00
P.G.E. (SQ M) =	0.00	0.00

CROSS-SECTIONS FOR I-80/94

FINAL SURVEY NOTE BOOK | NO. | BY | DATE
SURVEYED
PLOTTED
TRACED
AREAS CHECKED
..\XR\90012A.DGN, ..\XR\90022A.DGN, ..\XR\90032A.DGN, ..\XR\90402A.DGN,